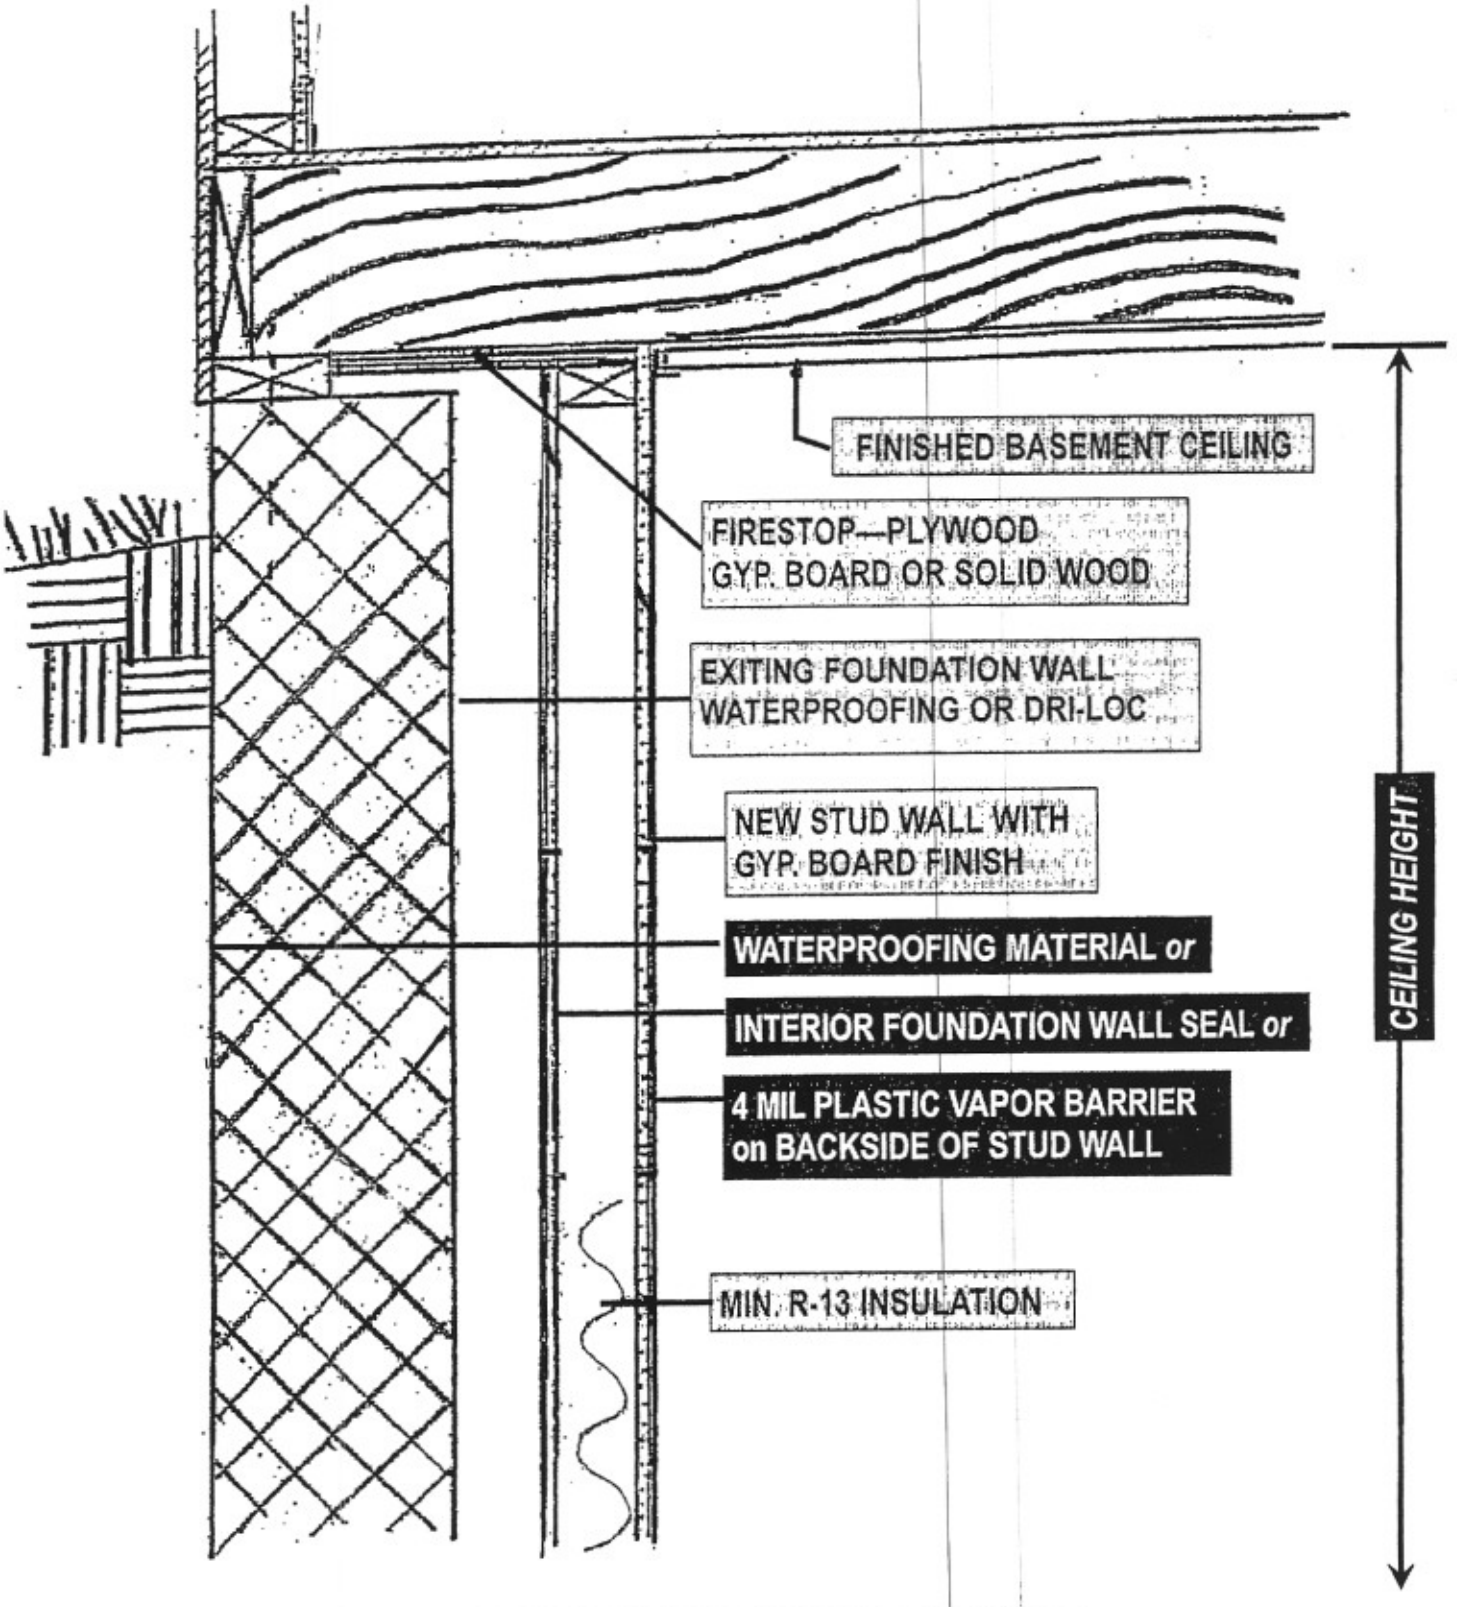

BASEMENT RENOVATION
FIRESTOP DETAIL