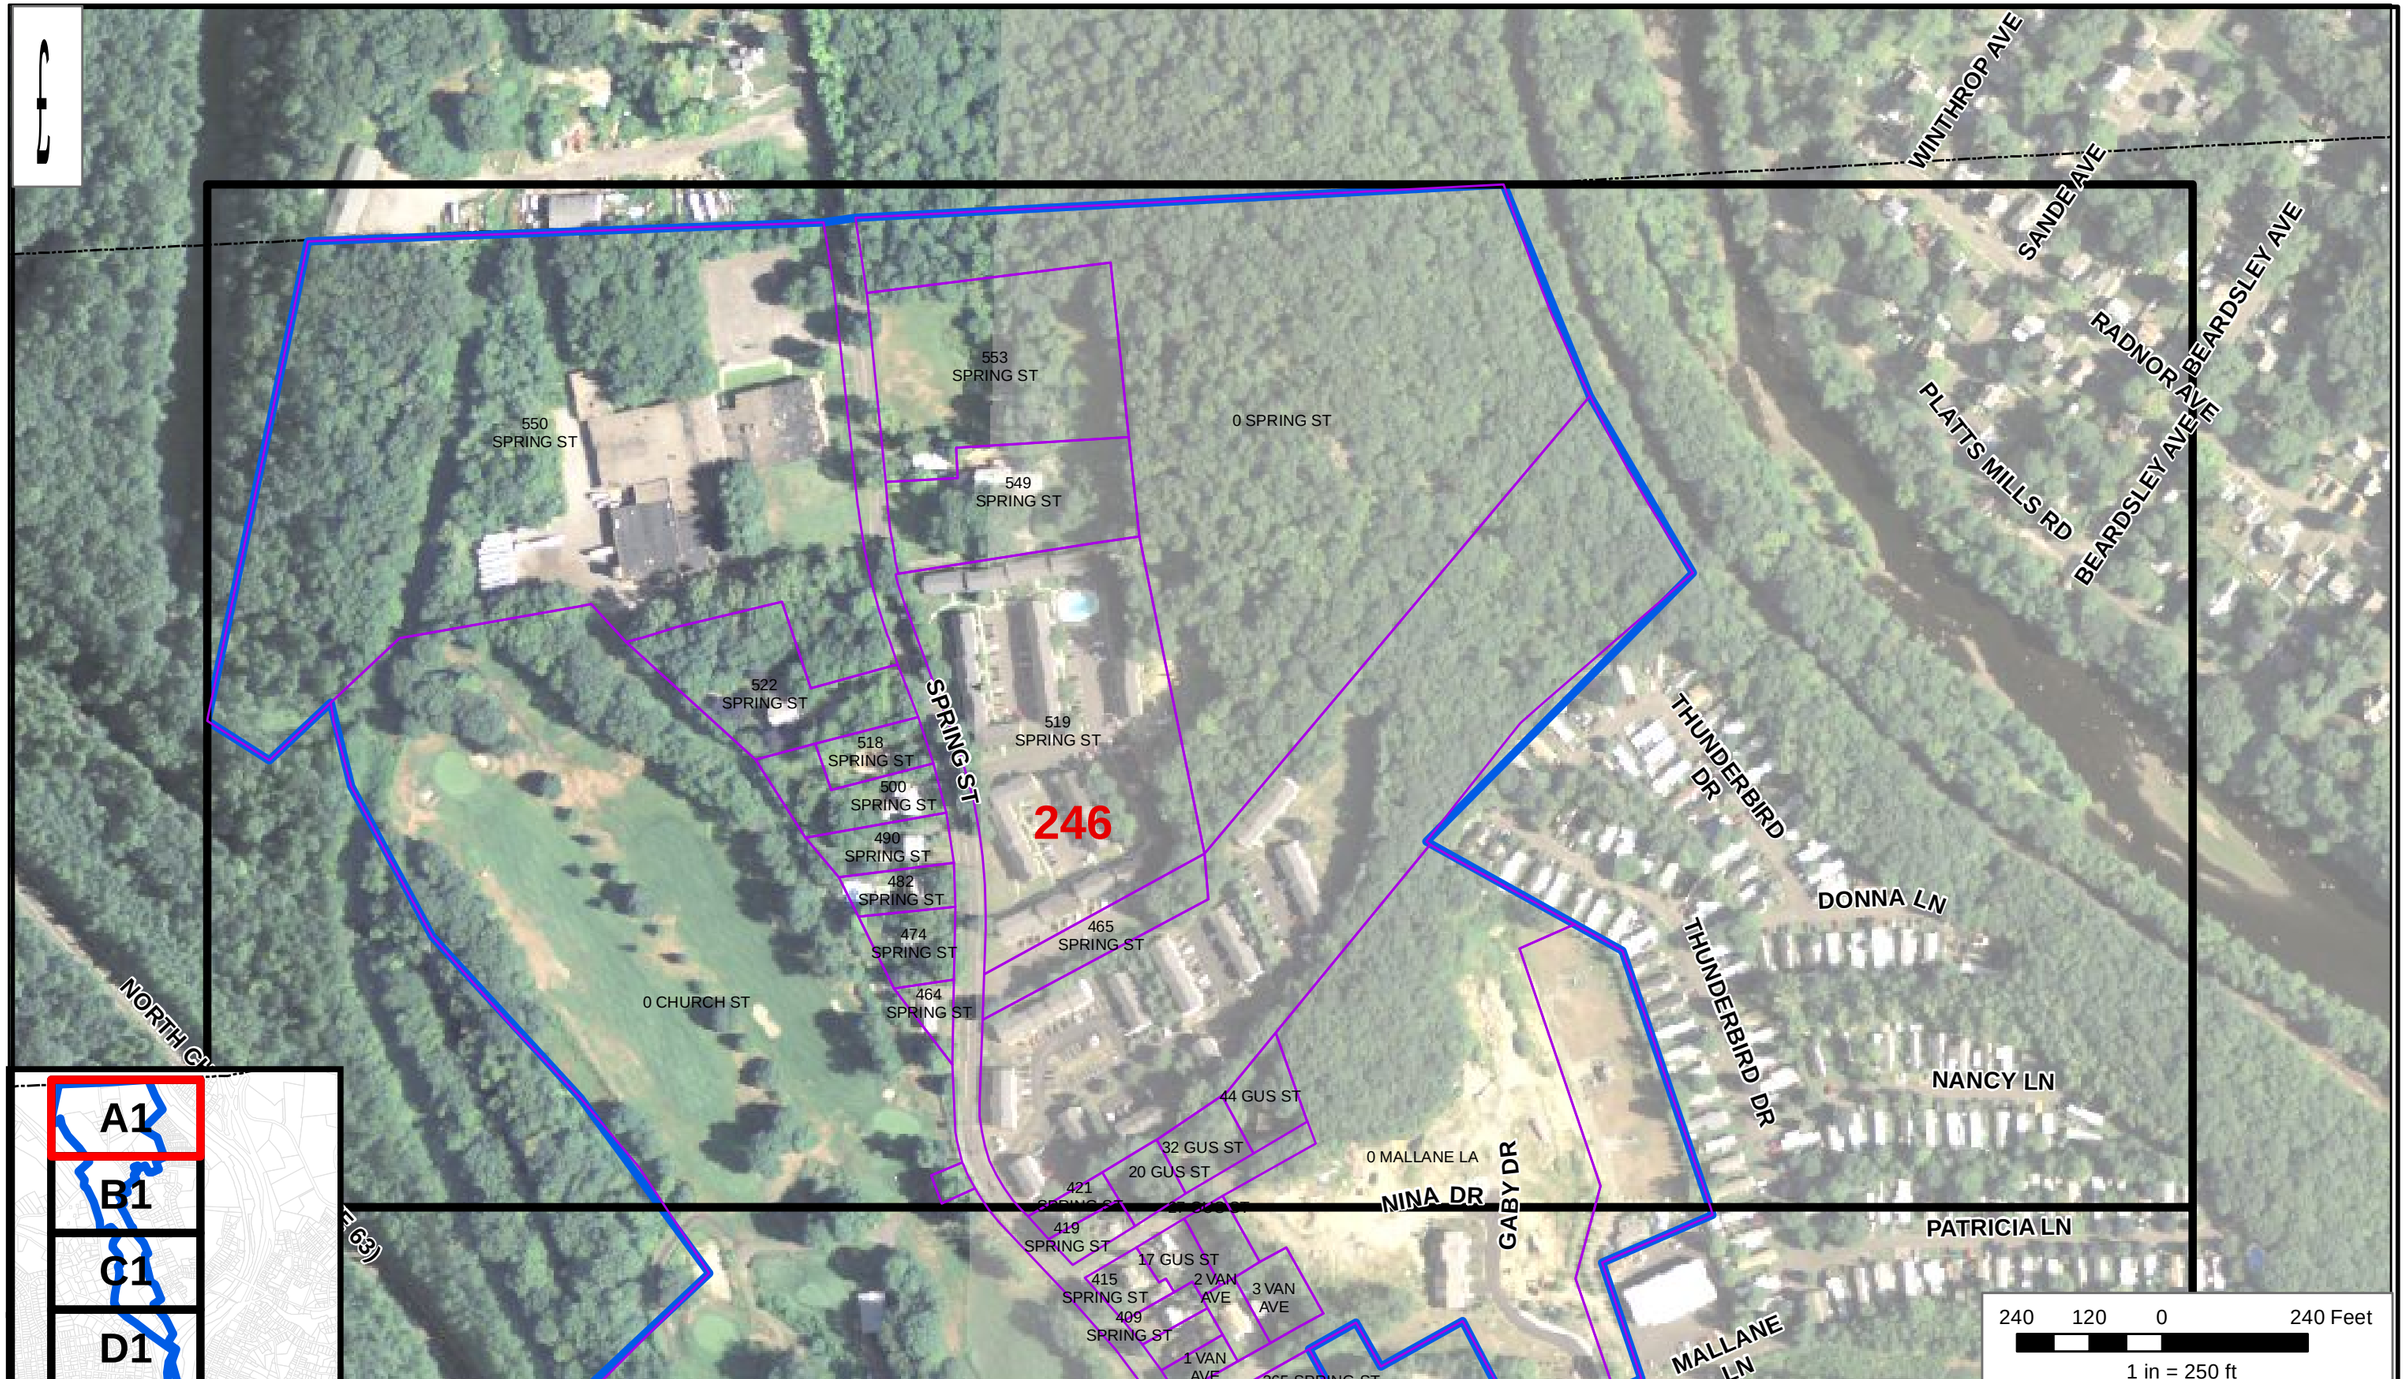

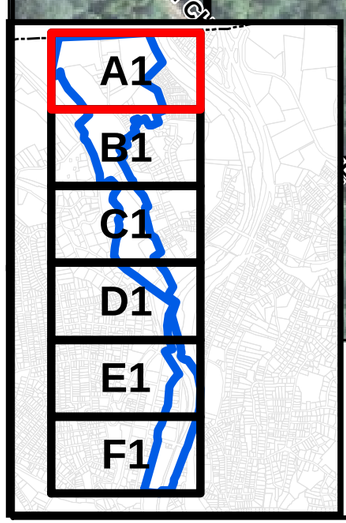

Legend

- Building Inspections Fall 2015
- Building_Inspection_Index_Grid
- Naugatuck_Streets

KLEINFELDER
Bright People. Right Solutions.
www.kleinfelder.com

PROJECT NO.	
DRAWN:	10/7/2015
DRAWN BY:	
CHECKED BY:	
	Page 1 of 6

Building Inspections Fall 2015

SSES Phase 1
Naugatuck, CT

Figure
A1

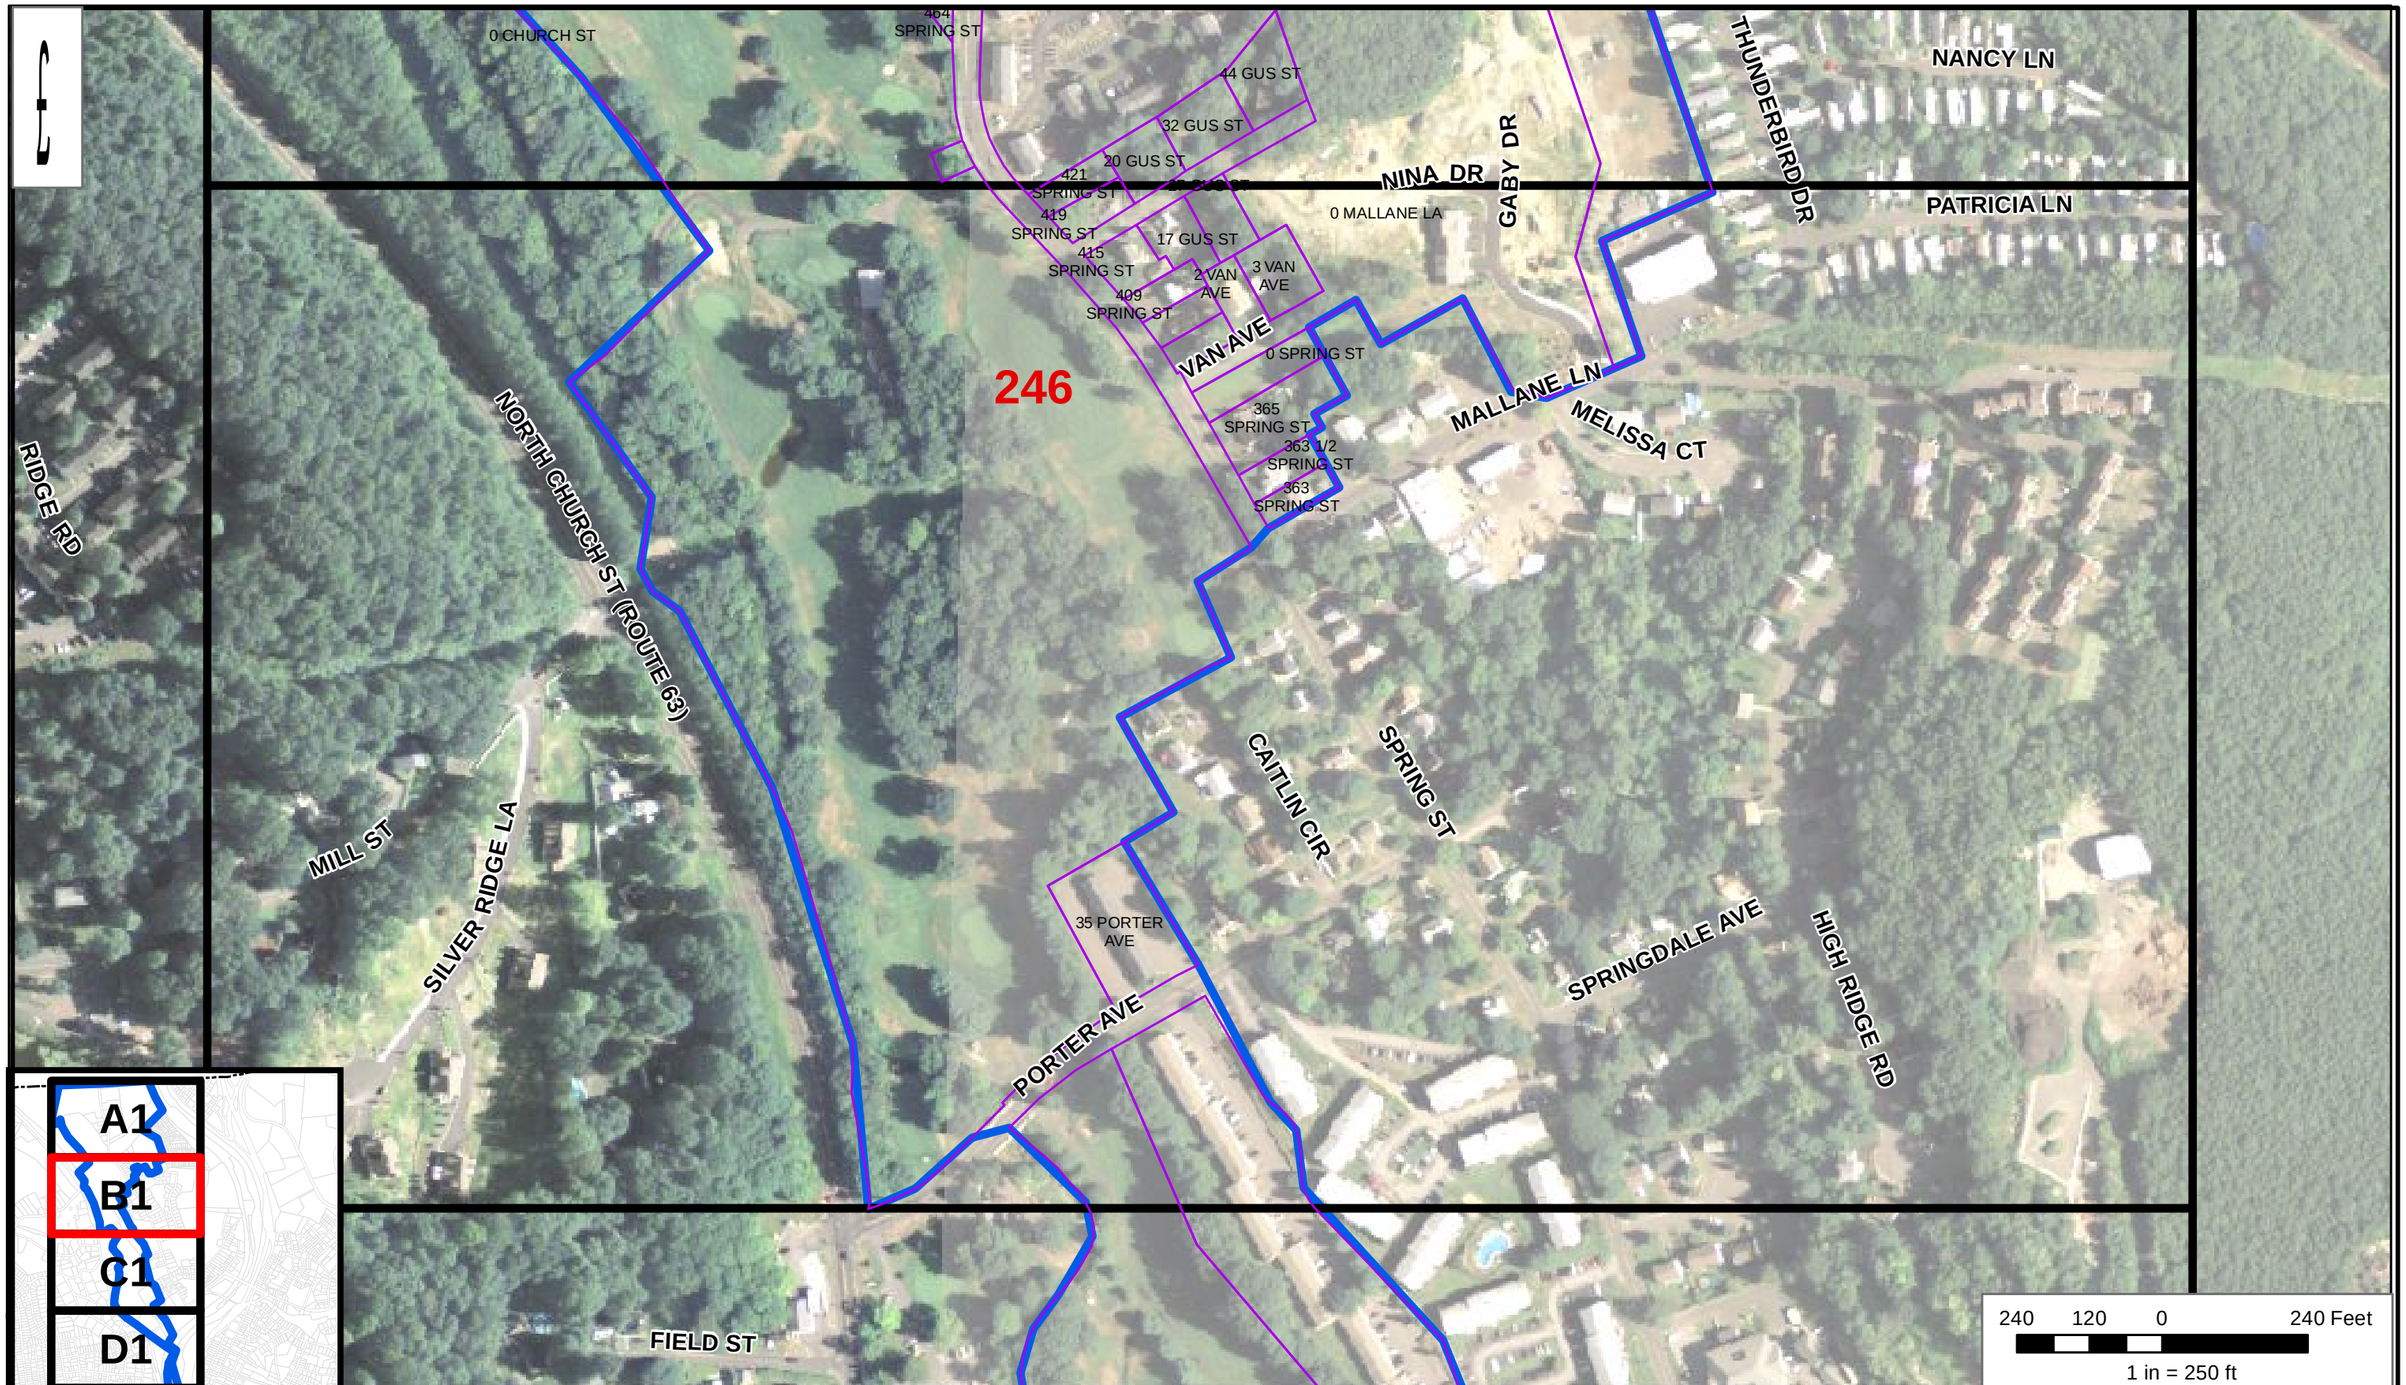

Legend

- Building Inspections Fall 2015
- Building_Inspection_Index_Grid
- Naugatuck_Streets

KLEINFELDER
Bright People. Right Solutions.
www.kleinfelder.com

PROJECT NO.	
DRAWN:	10/7/2015
DRAWN BY:	
CHECKED BY:	
	Page 2 of 6

Building Inspections Fall 2015

SSES Phase 1
Naugatuck, CT

Figure

B1

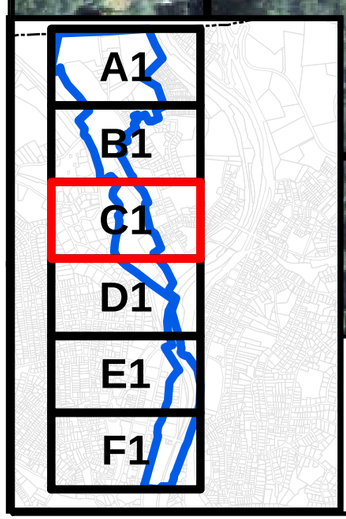

Legend

- Building Inspections Fall 2015
- Building_Inspection_Index_Grid
- Naugatuck_Streets

KLEINFELDER
Bright People. Right Solutions.
www.kleinfelder.com

PROJECT NO.	
DRAWN:	10/7/2015
DRAWN BY:	
CHECKED BY:	
	Page 3 of 6

Building Inspections Fall 2015

SSES Phase 1 Naugatuck, CT

Figure

C1

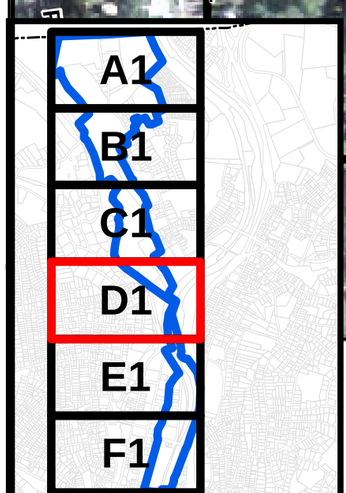

Legend

- Building Inspections Fall 2015
- Building_Inspection_Index_Grid
- Naugatuck_Streets

KLEINFELDER
Bright People. Right Solutions.
www.kleinfelder.com

PROJECT NO.	
DRAWN:	10/7/2015
DRAWN BY:	
CHECKED BY:	
	Page 4 of 6

Building Inspections Fall 2015

SSES Phase 1
Naugatuck, CT

Figure

D1

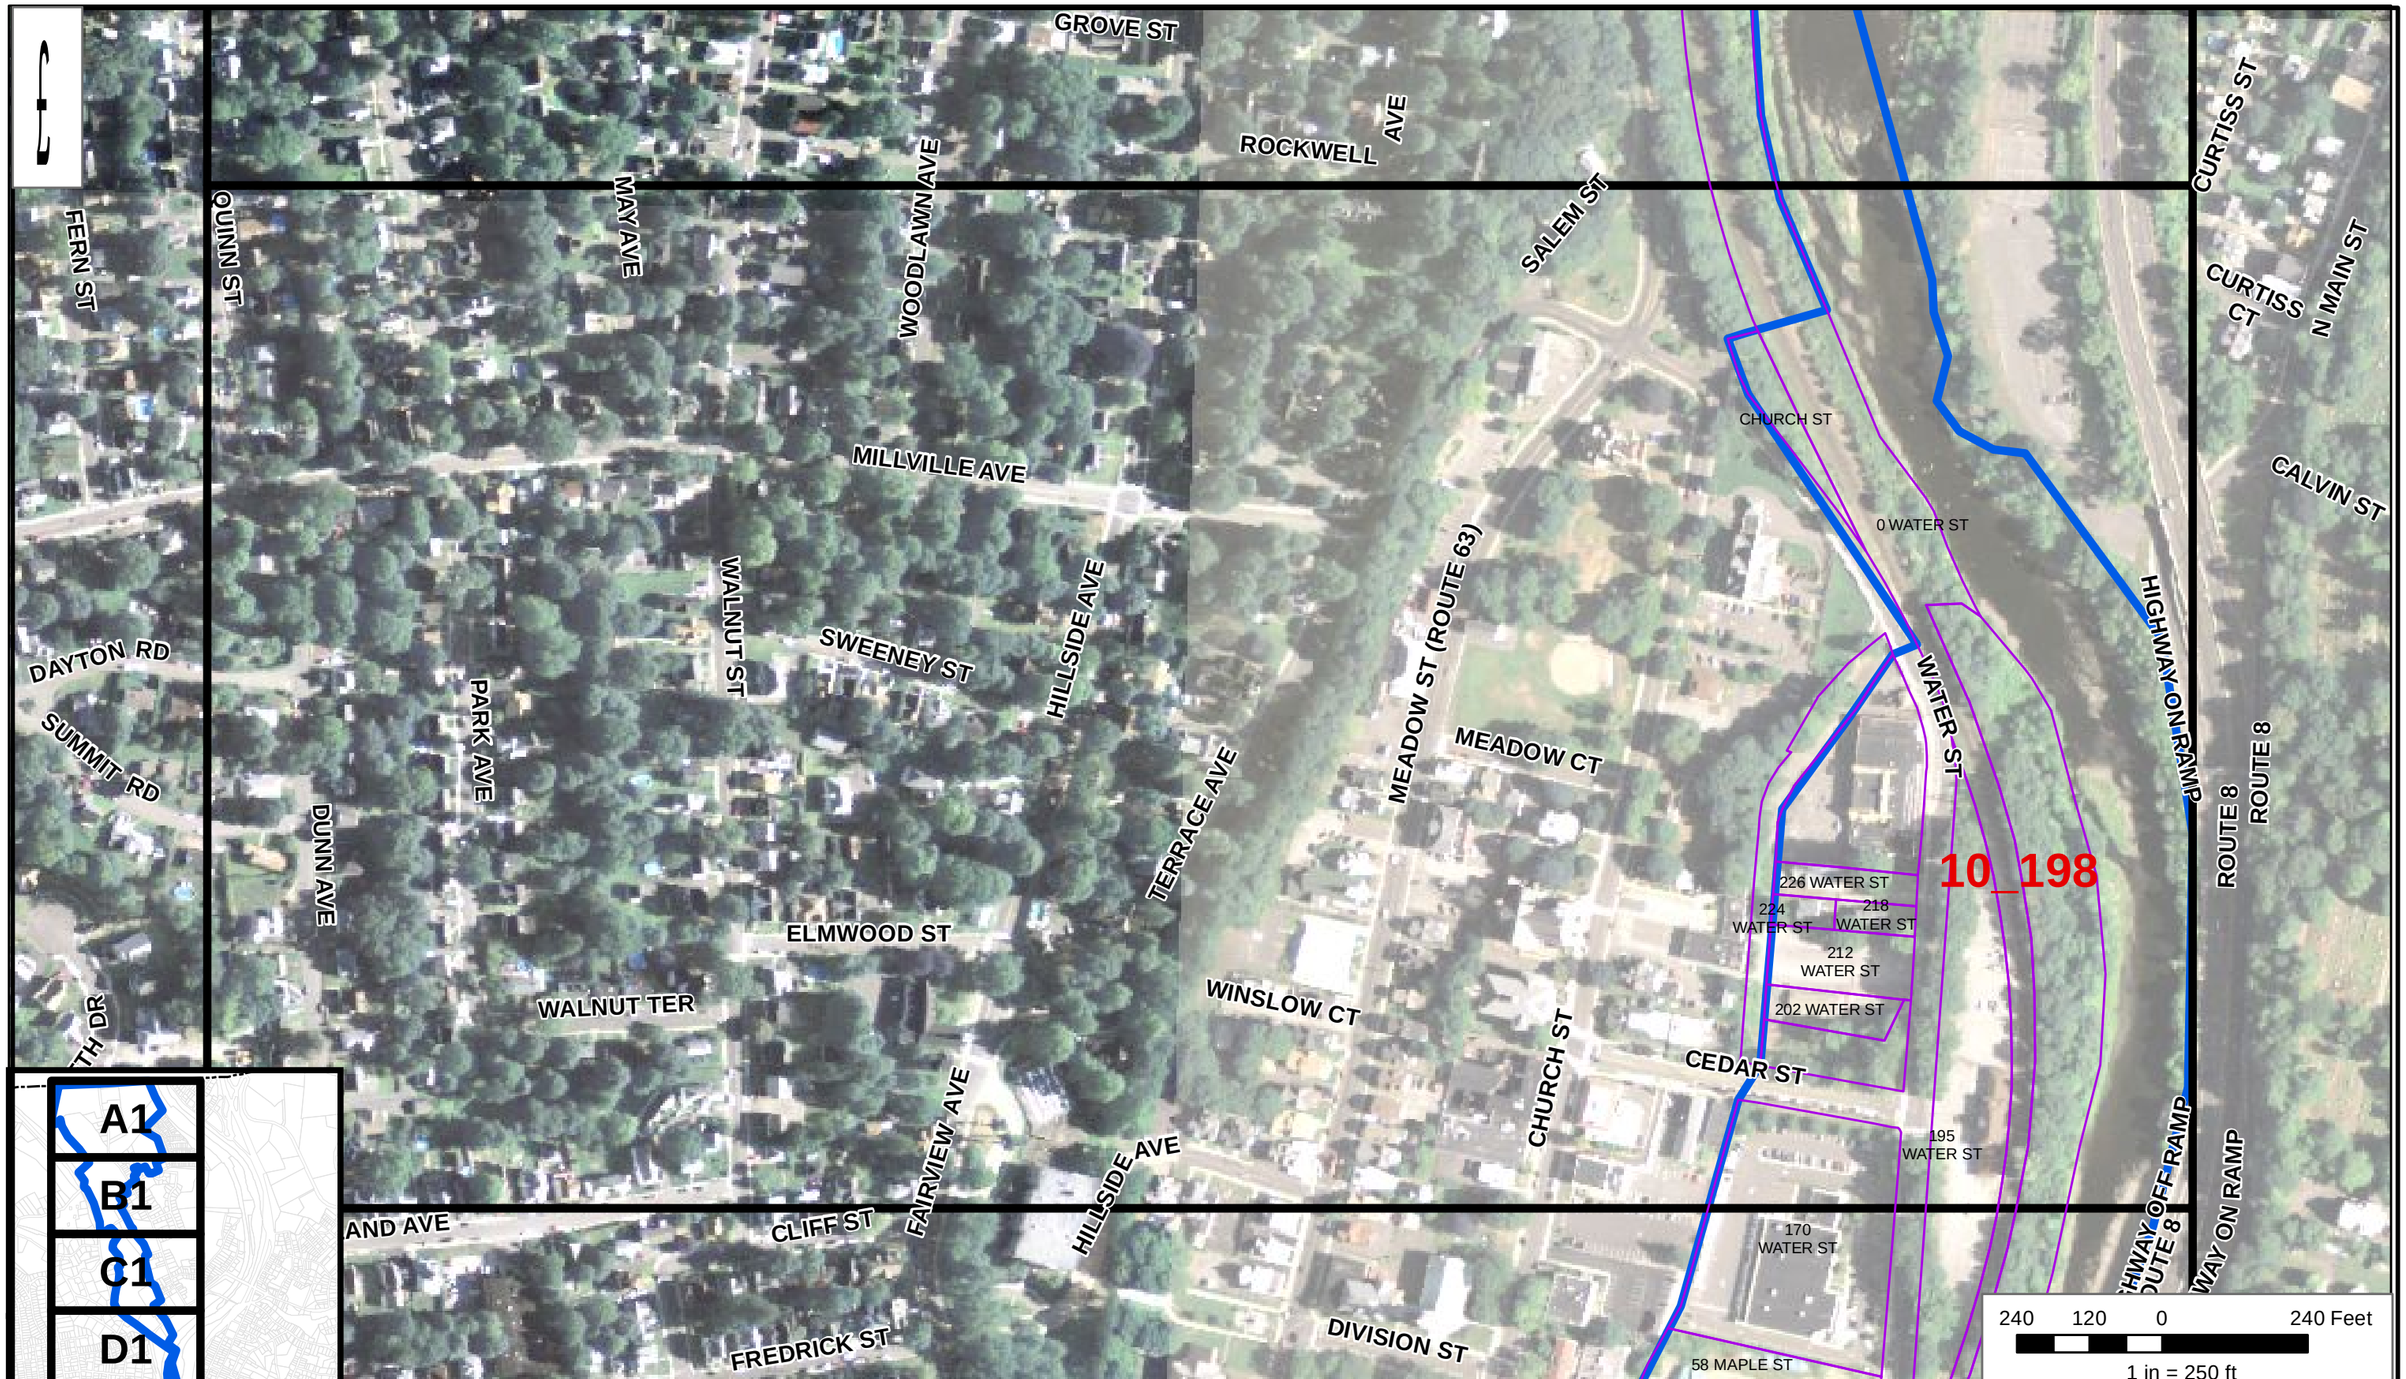

Legend

- Building Inspections Fall 2015
- Building_Inspection_Index_Grid
- Naugatuck_Streets

KLEINFELDER
Bright People. Right Solutions.
www.kleinfelder.com

PROJECT NO.	
DRAWN:	10/7/2015
DRAWN BY:	
CHECKED BY:	
	Page 5 of 6

Building Inspections Fall 2015

SSES Phase 1
Naugatuck, CT

Figure

E1

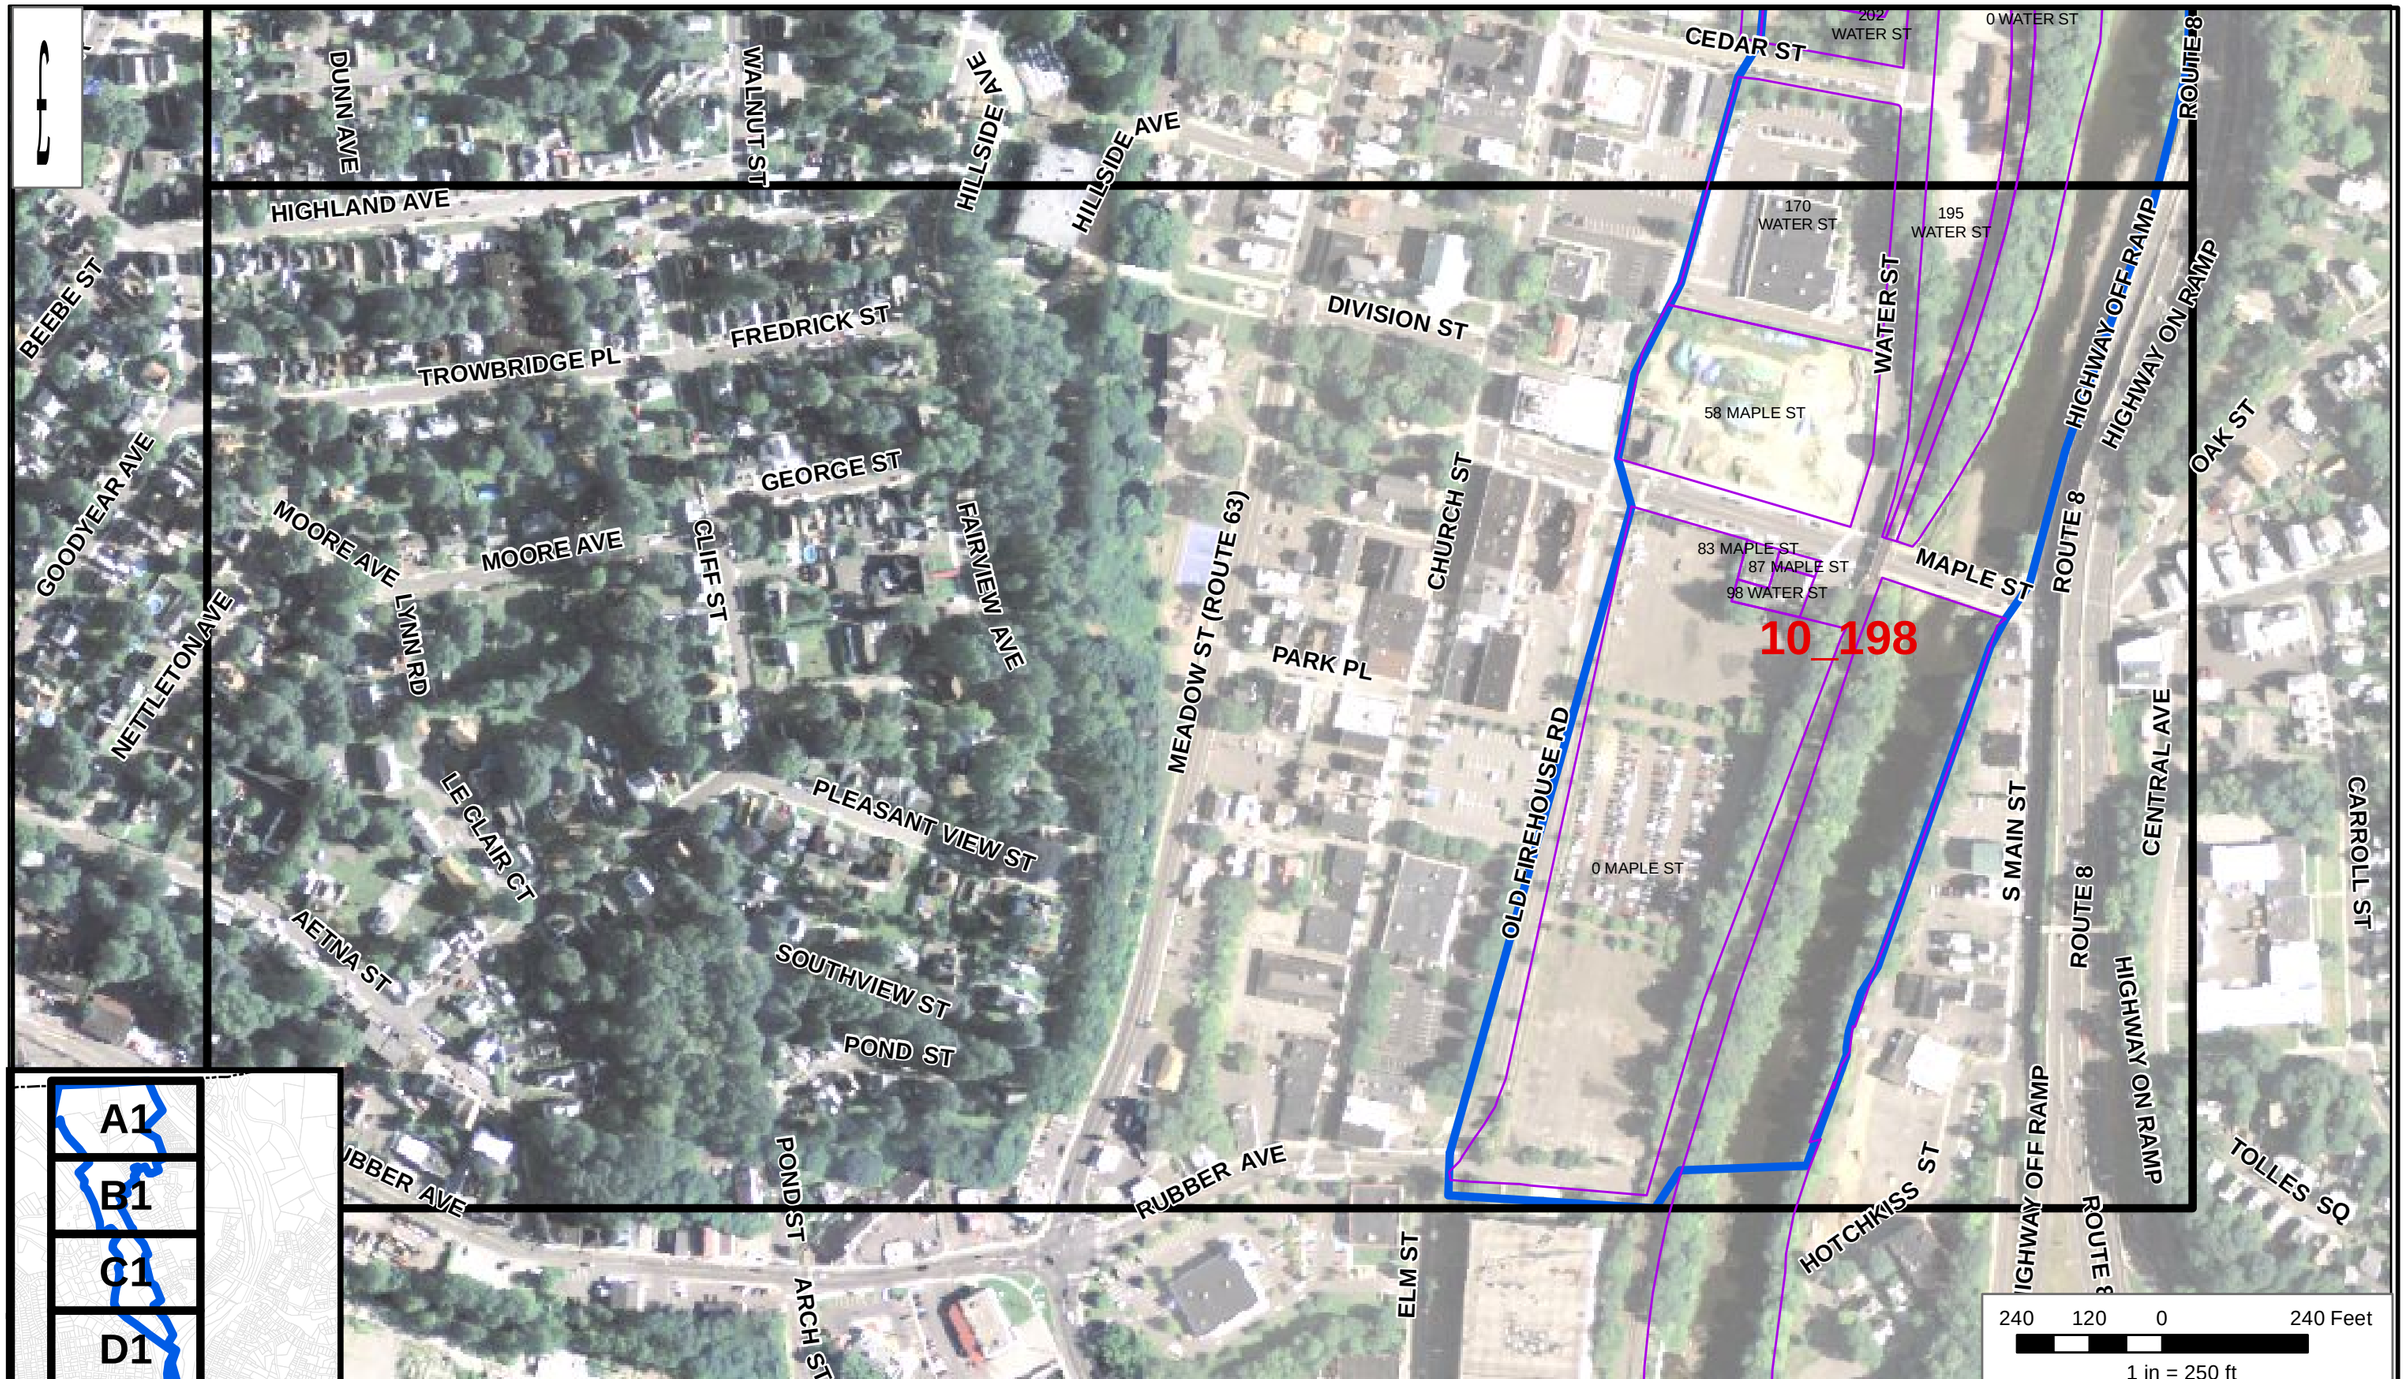

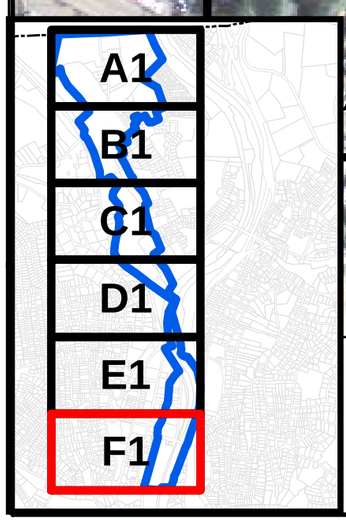

Legend

- Building Inspections Fall 2015
- Building_Inspection_Index_Grid
- Naugatuck_Streets

KLEINFELDER
Bright People. Right Solutions.
www.kleinfelder.com

PROJECT NO.	
DRAWN:	10/7/2015
DRAWN BY:	
CHECKED BY:	
	Page 6 of 6

Building Inspections Fall 2015

SSES Phase 1
Naugatuck, CT

Figure

F1