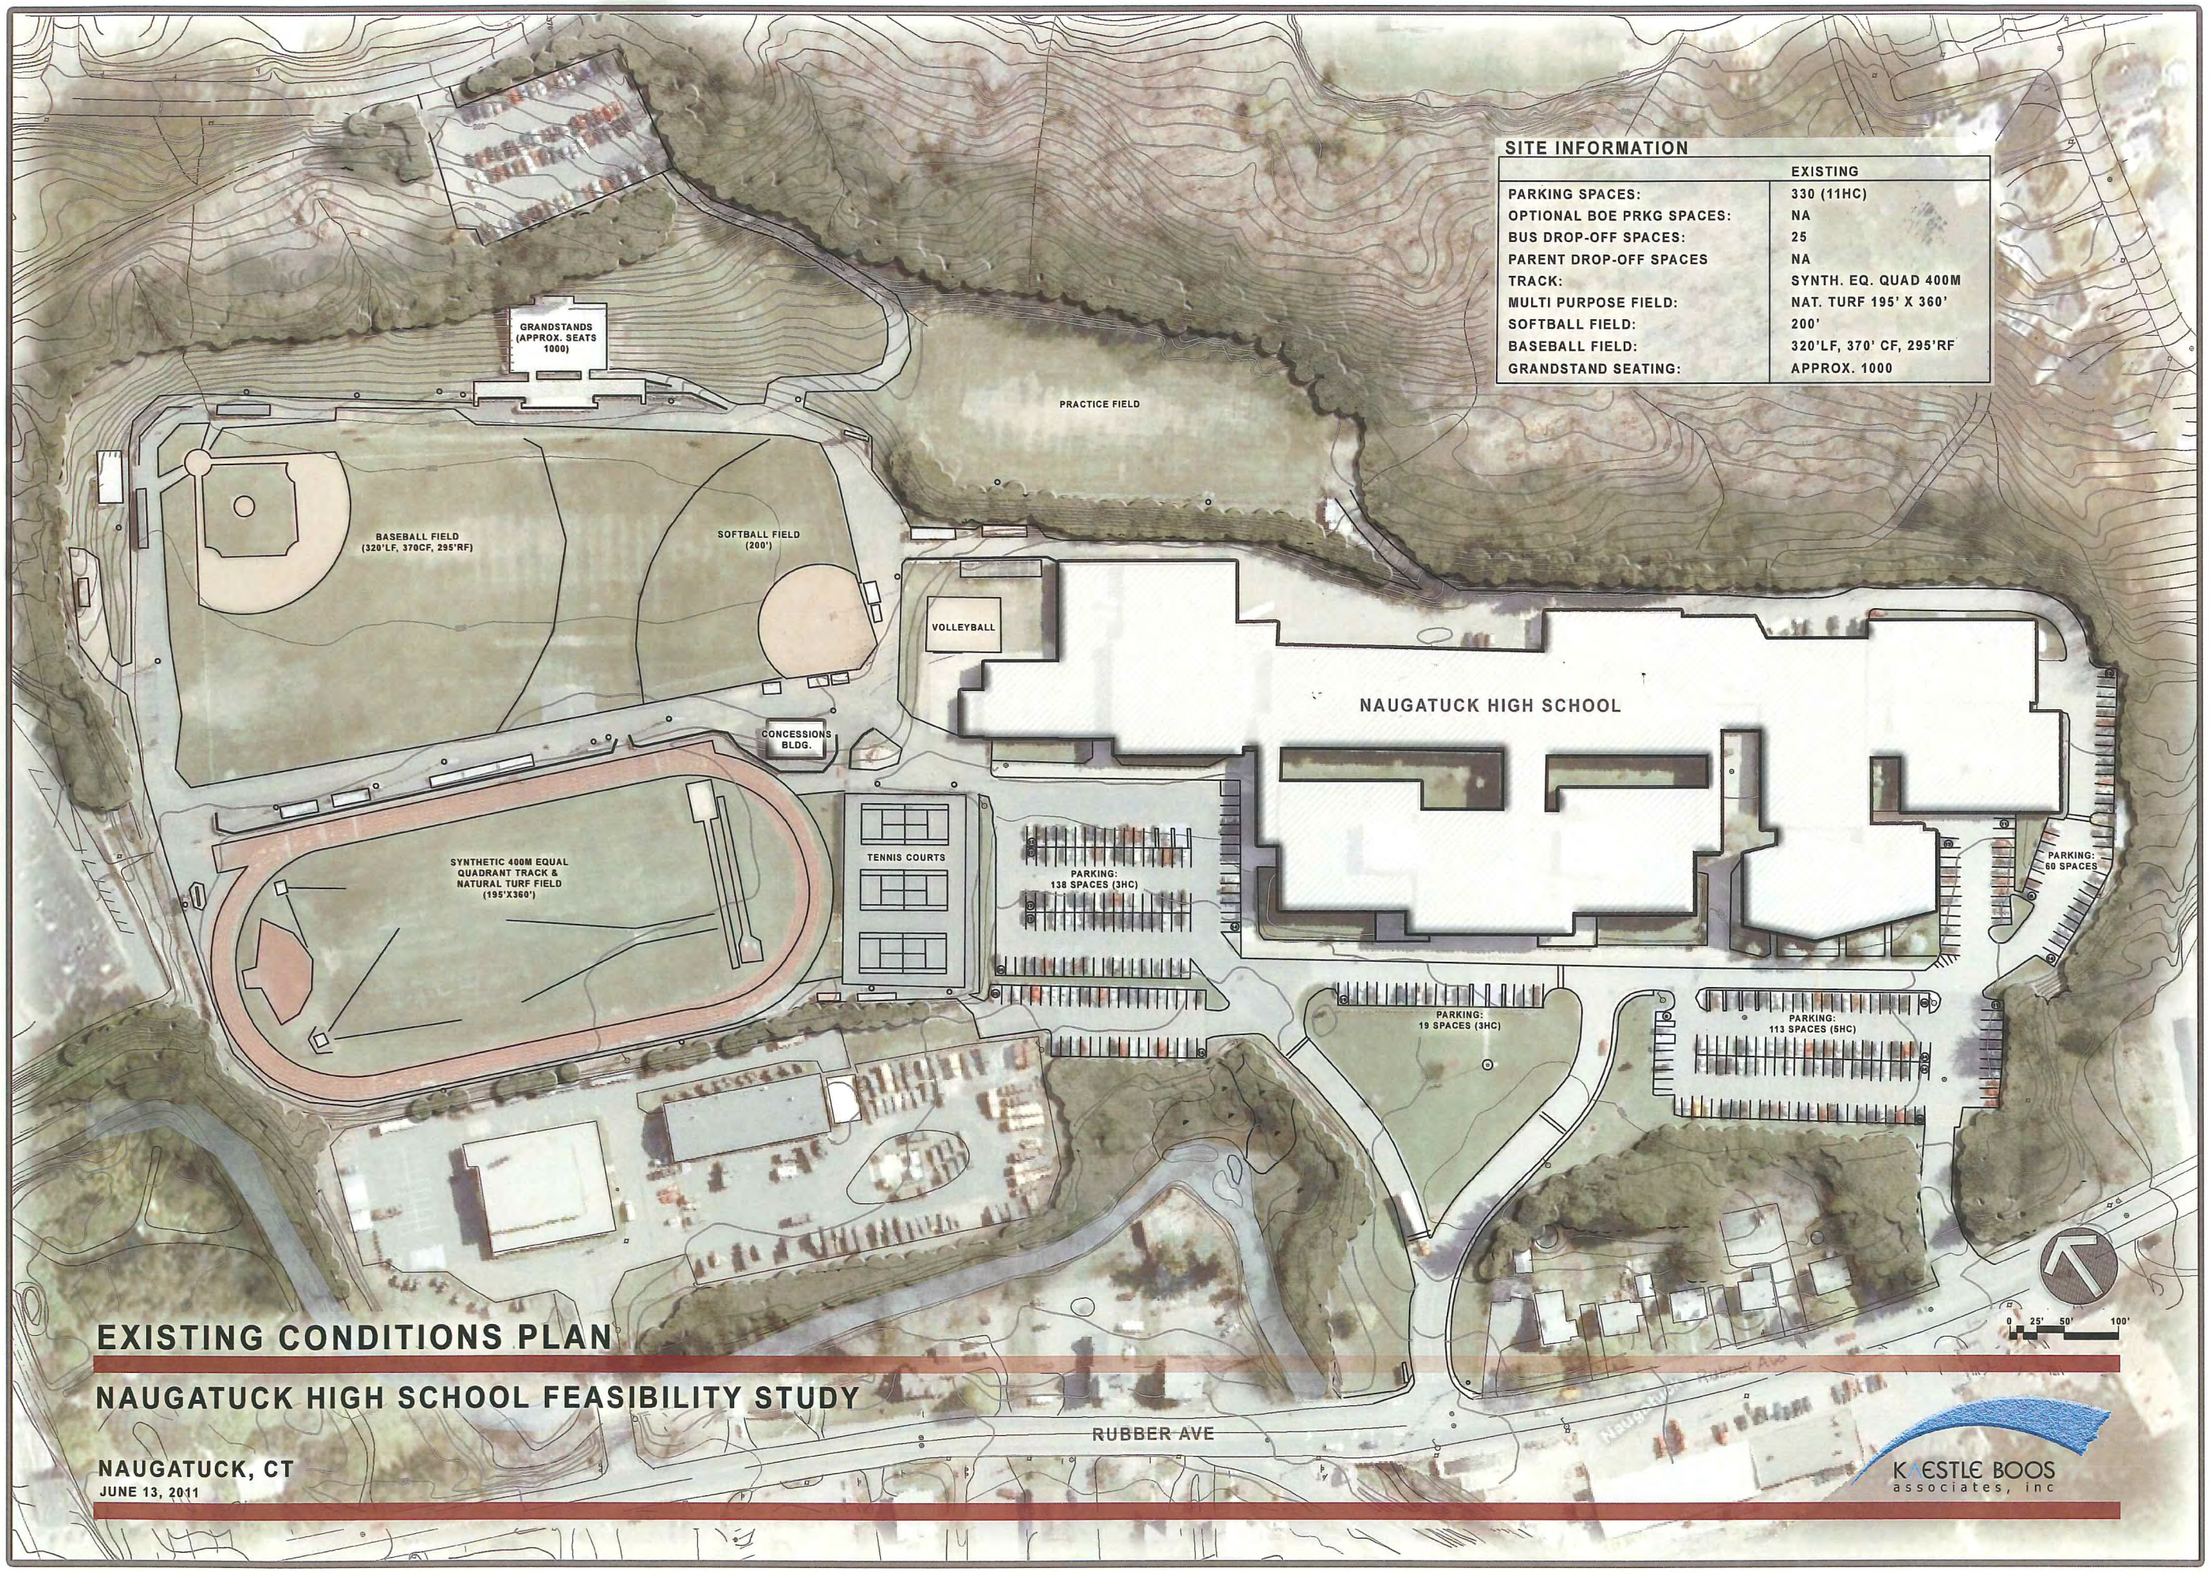

SITE INFORMATION

	EXISTING
PARKING SPACES:	330 (11HC)
OPTIONAL BOE PRKG SPACES:	NA
BUS DROP-OFF SPACES:	25
PARENT DROP-OFF SPACES	NA
TRACK:	SYNTH. EQ. QUAD 400M
MULTI PURPOSE FIELD:	NAT. TURF 195' X 360'
SOFTBALL FIELD:	200'
BASEBALL FIELD:	320'LF, 370' CF, 295'RF
GRANDSTAND SEATING:	APPROX. 1000

EXISTING CONDITIONS PLAN

NAUGATUCK HIGH SCHOOL FEASIBILITY STUDY

NAUGATUCK, CT

JUNE 13, 2011

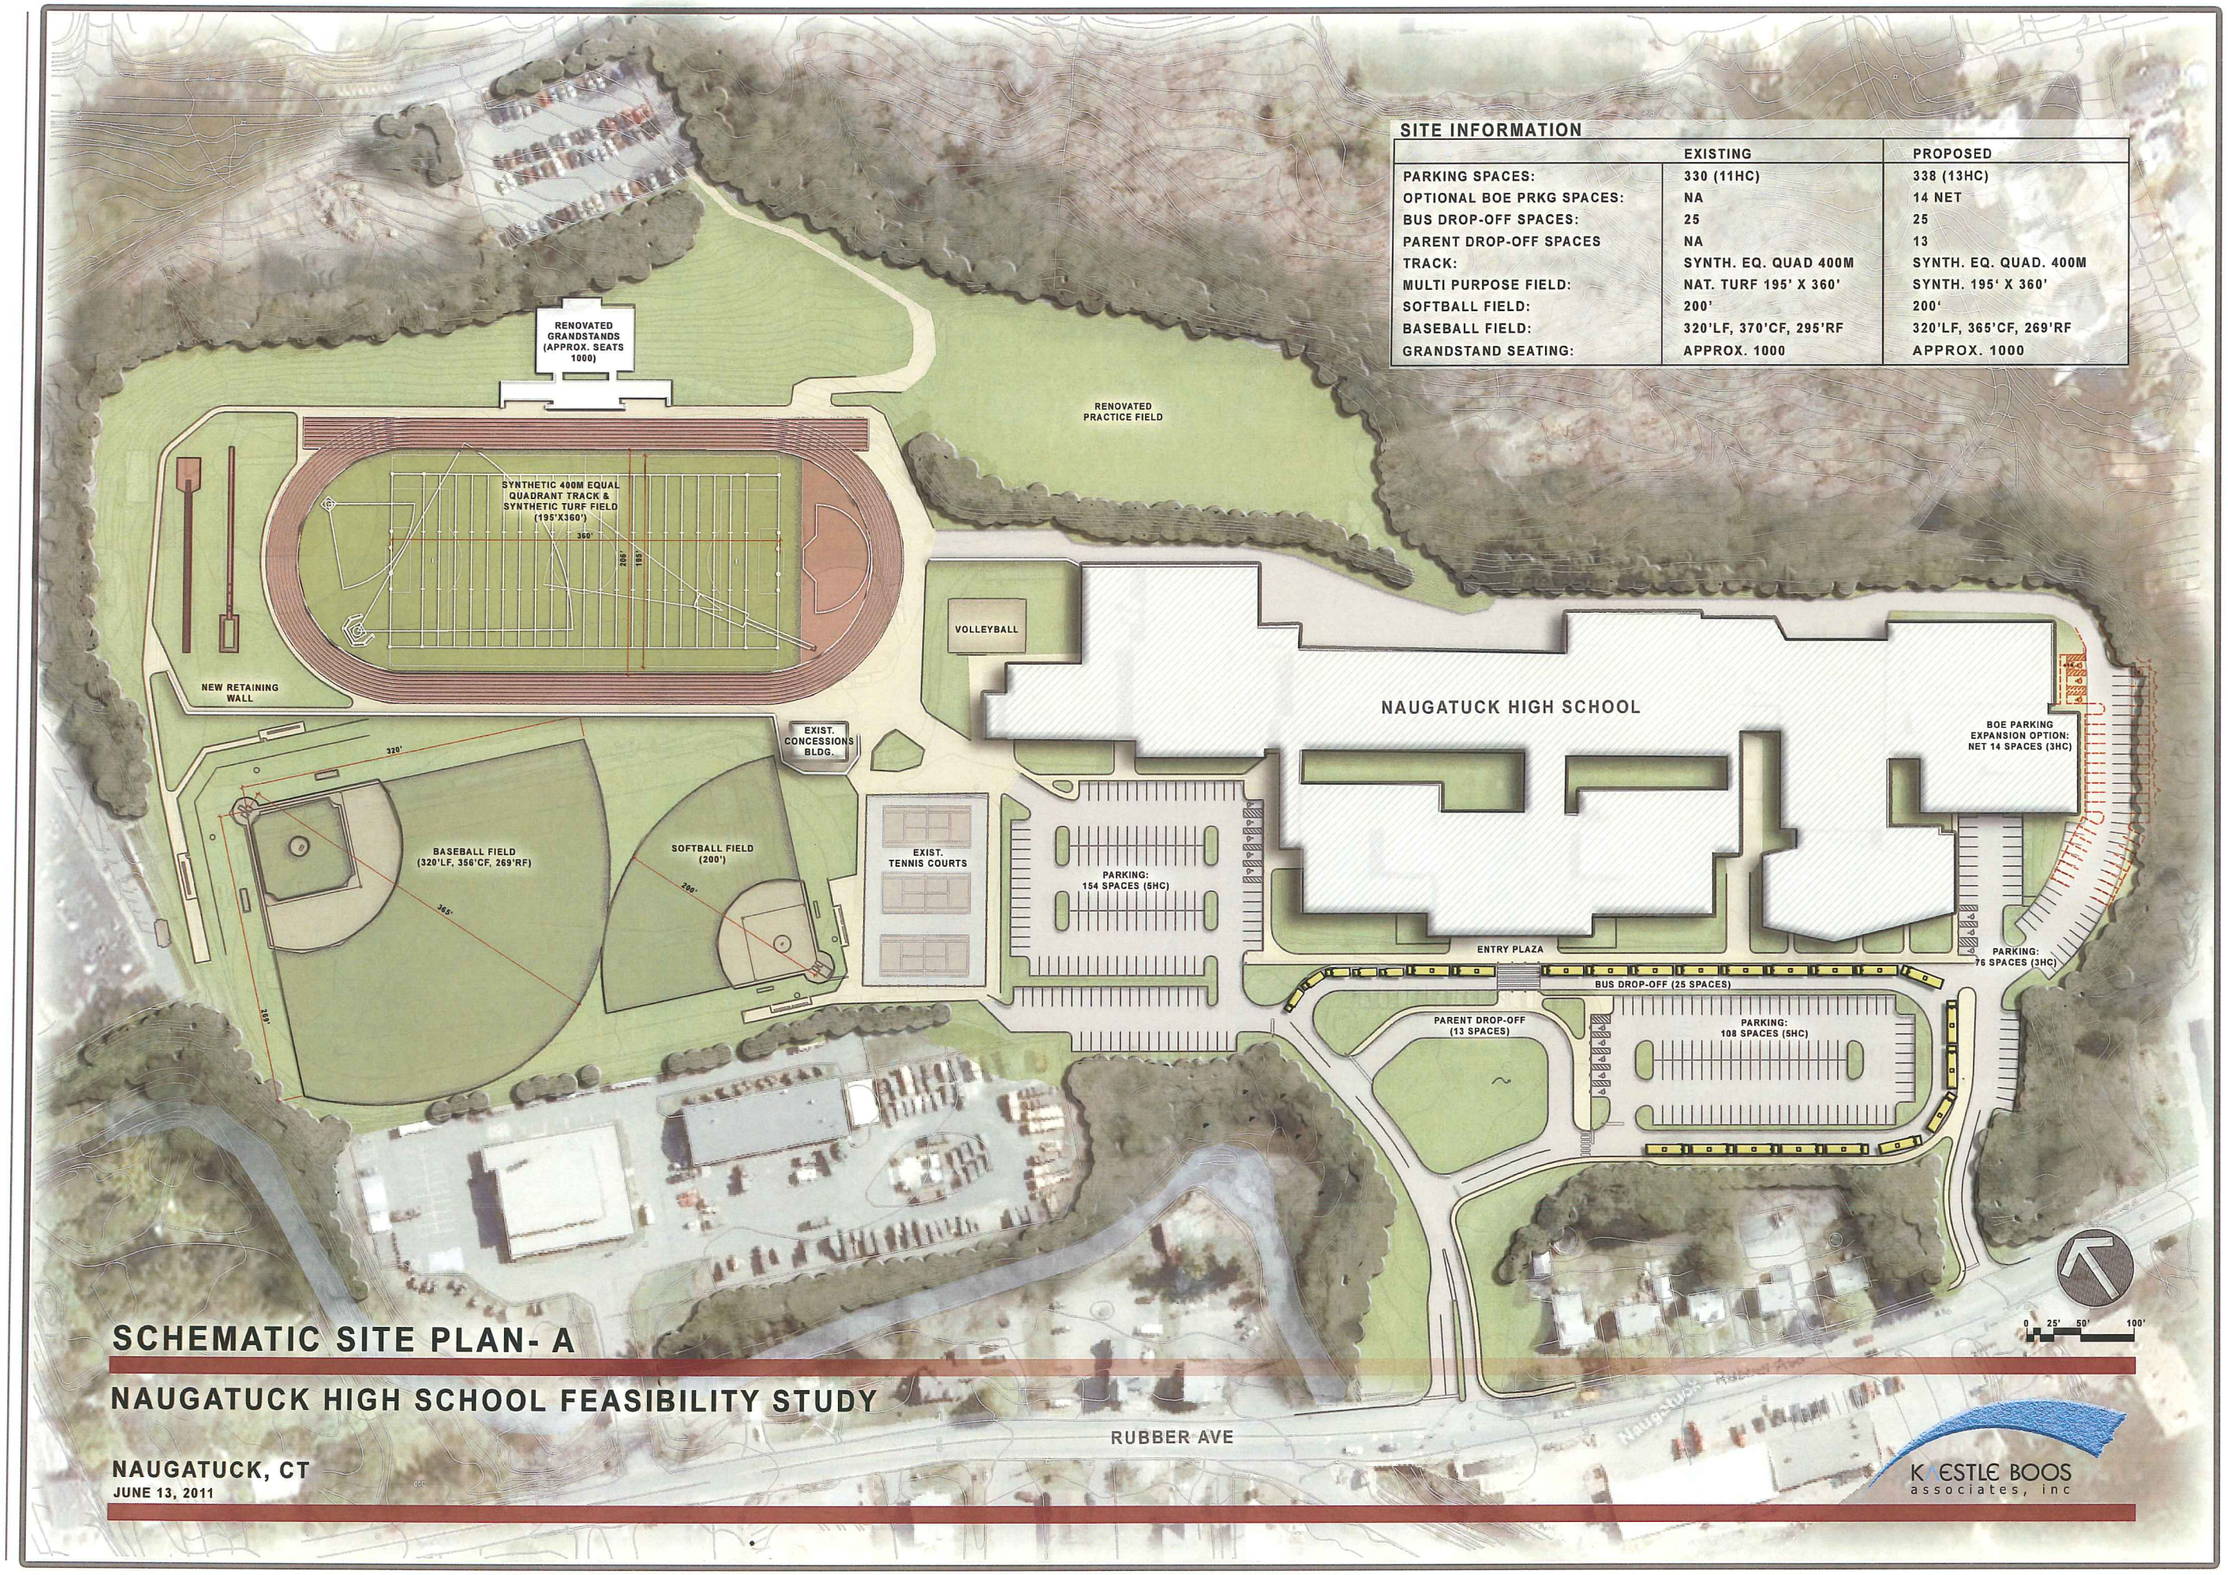

SITE INFORMATION

	EXISTING	PROPOSED
PARKING SPACES:	330 (11HC)	338 (13HC)
OPTIONAL BOE PRKG SPACES:	NA	14 NET
BUS DROP-OFF SPACES:	25	25
PARENT DROP-OFF SPACES	NA	13
TRACK:	SYNTH. EQ. QUAD 400M	SYNTH. EQ. QUAD. 400M
MULTI PURPOSE FIELD:	NAT. TURF 195' X 360'	SYNTH. 195' X 360'
SOFTBALL FIELD:	200'	200'
BASEBALL FIELD:	320'LF, 370'CF, 295'RF	320'LF, 365'CF, 269'RF
GRANDSTAND SEATING:	APPROX. 1000	APPROX. 1000

SCHEMATIC SITE PLAN- A

NAUGATUCK HIGH SCHOOL FEASIBILITY STUDY

NAUGATUCK, CT

JUNE 13, 2011

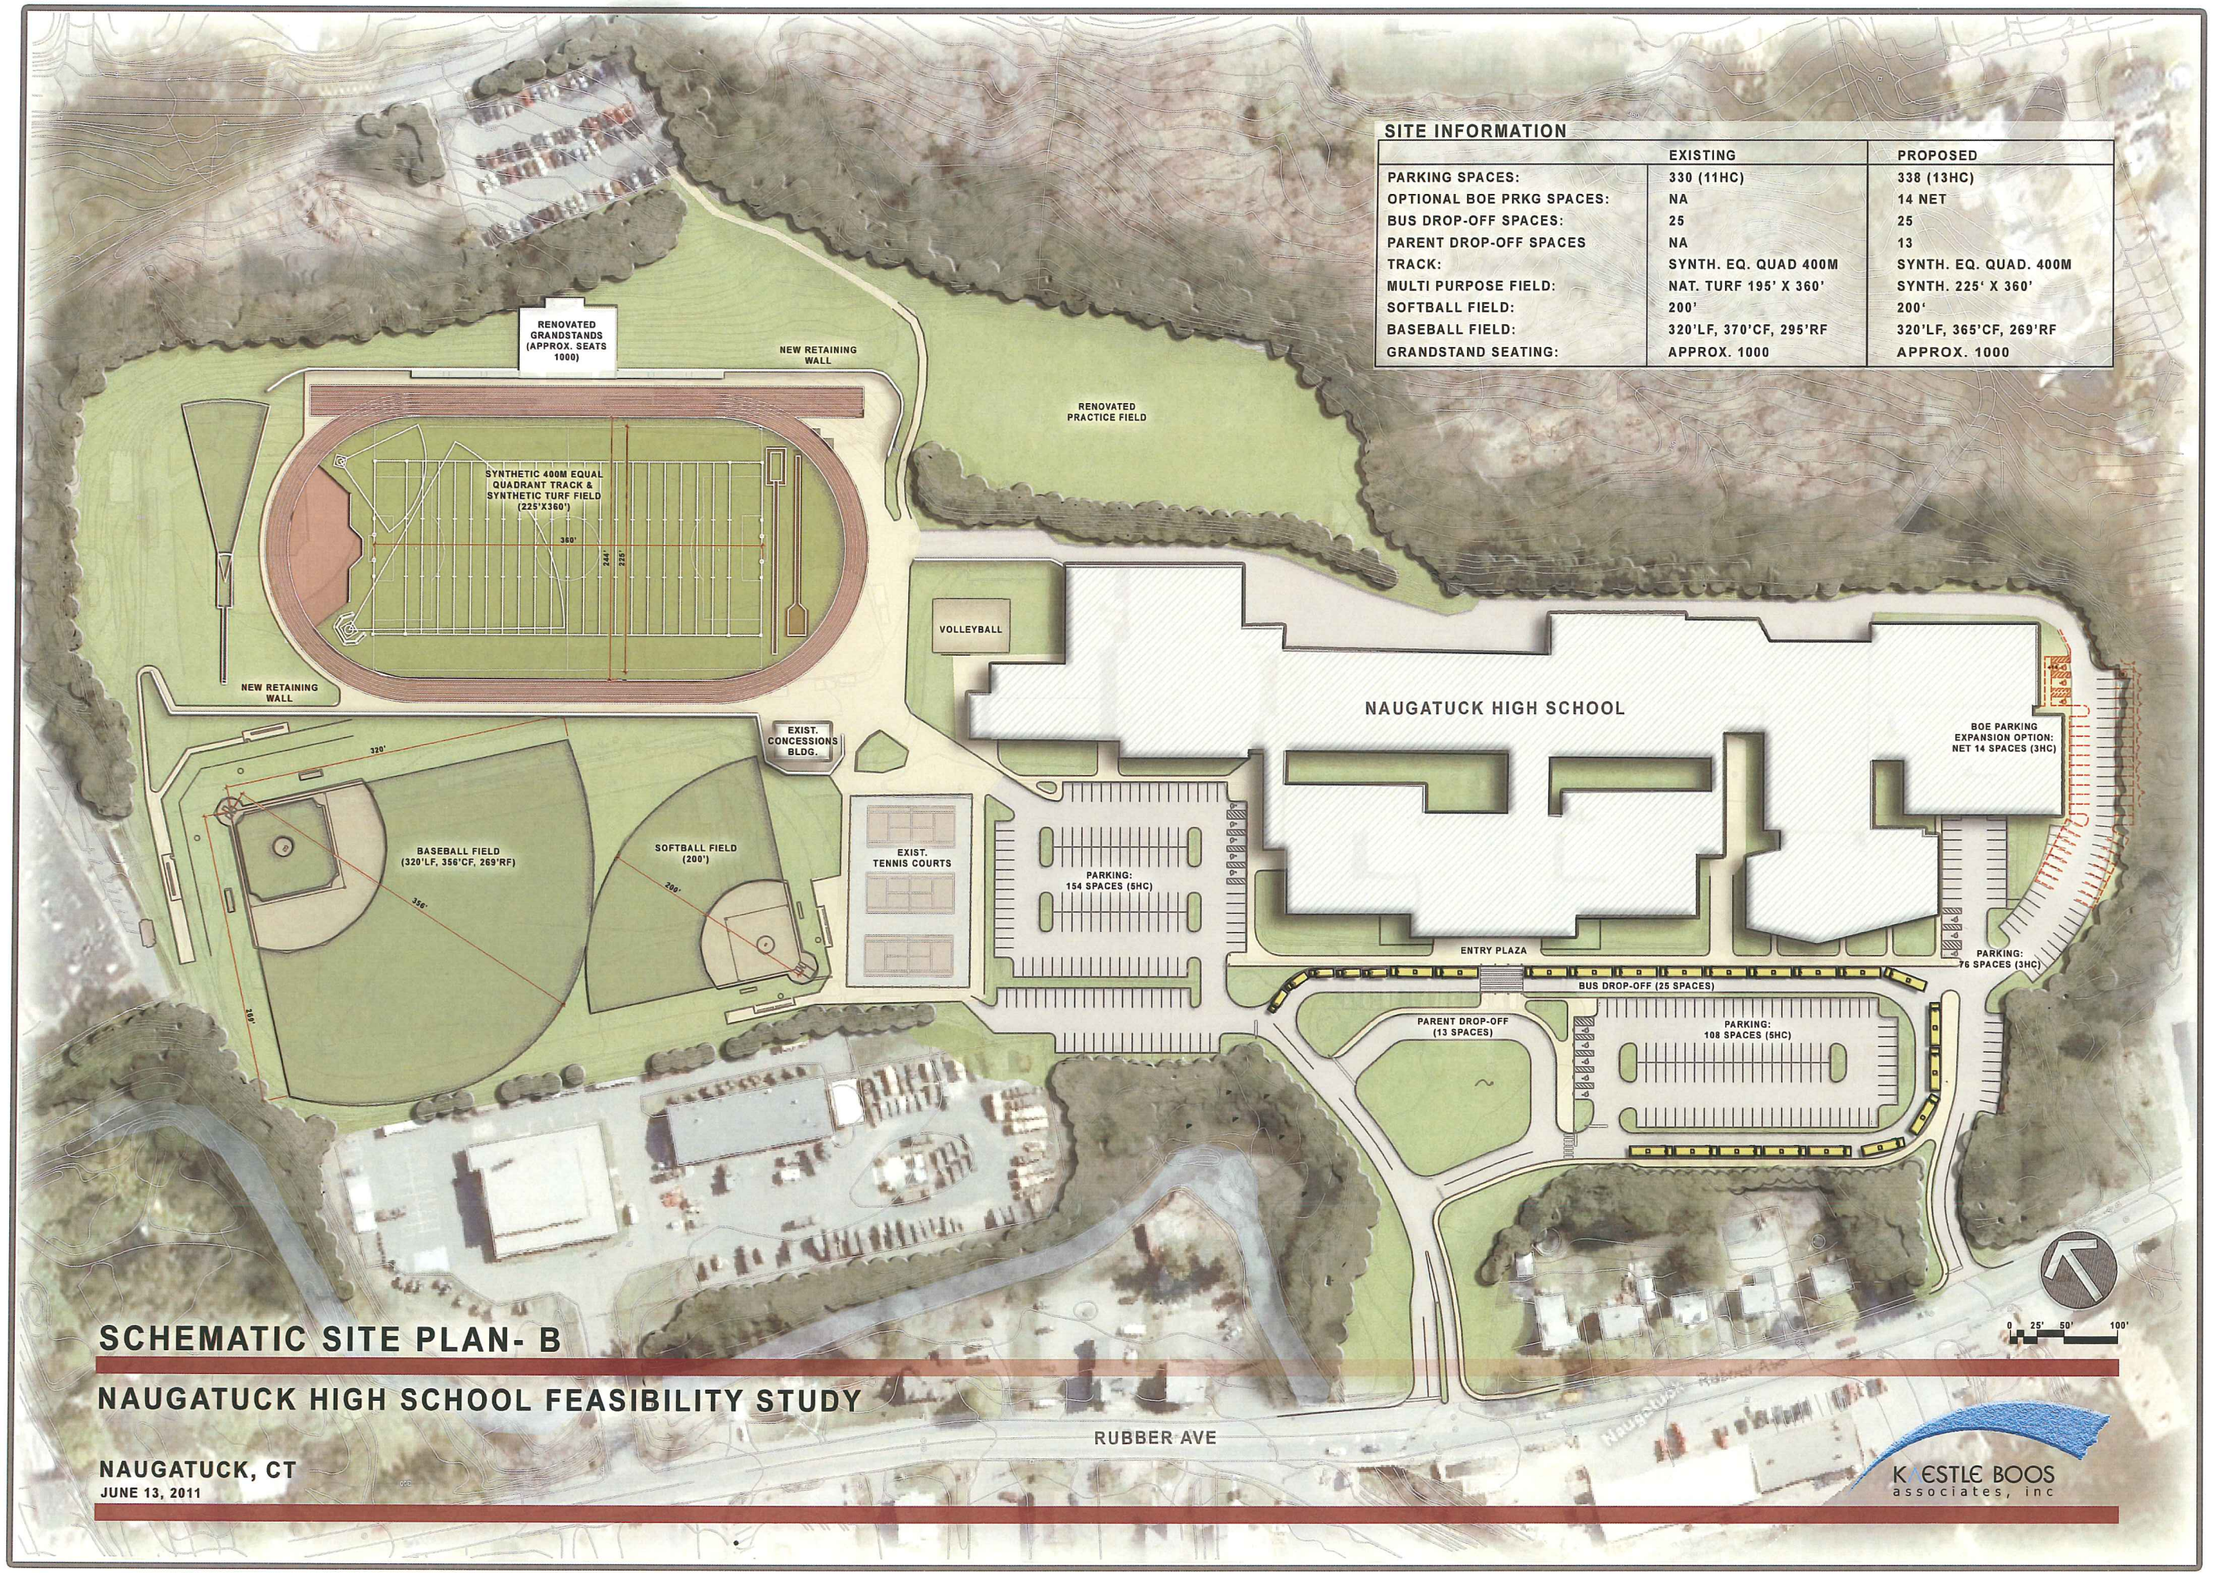

SITE INFORMATION

	EXISTING	PROPOSED
PARKING SPACES:	330 (11HC)	338 (13HC)
OPTIONAL BOE PRKG SPACES:	NA	14 NET
BUS DROP-OFF SPACES:	25	25
PARENT DROP-OFF SPACES	NA	13
TRACK:	SYNTH. EQ. QUAD 400M	SYNTH. EQ. QUAD. 400M
MULTI PURPOSE FIELD:	NAT. TURF 195' X 360'	SYNTH. 225' X 360'
SOFTBALL FIELD:	200'	200'
BASEBALL FIELD:	320'LF, 370'CF, 295'RF	320'LF, 365'CF, 269'RF
GRANDSTAND SEATING:	APPROX. 1000	APPROX. 1000

SCHEMATIC SITE PLAN- B

NAUGATUCK HIGH SCHOOL FEASIBILITY STUDY

NAUGATUCK, CT

JUNE 13, 2011

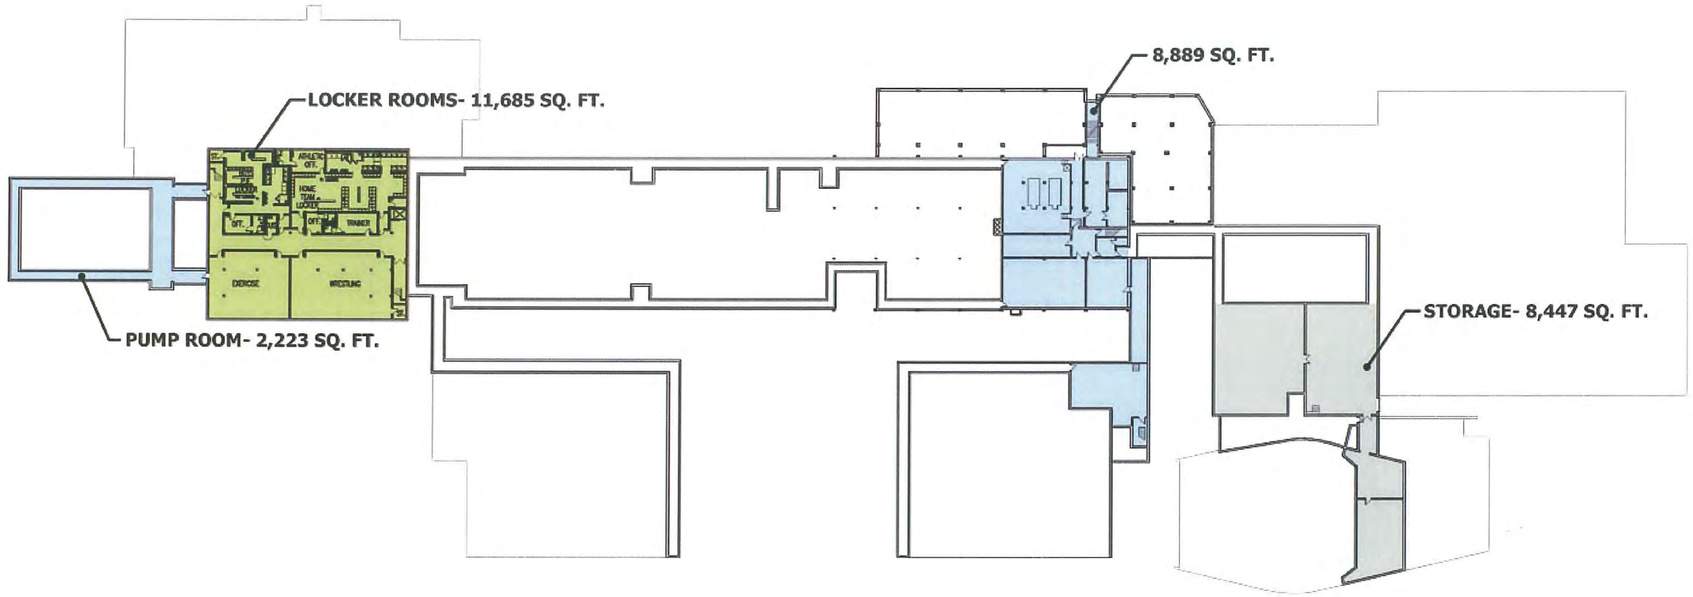

BUILDING SQ. FT. TOTALS

BASEMENT-	22,797 SQ. FT.
MAIN LEVEL-	139,972
NEW ADMIN.-	15,619
OVERHANGS-	1,093
SECOND LEVEL-	81,690
TOTAL-	261,171 SQ. FT.
BOARD OF EDUCATION-	11,462 SQ. FT.
TOTAL-	272,633 SQ. FT.

LEGEND

- MAJOR RENOVATION
- MINOR RENOVATION
- NO WORK
- BOARD OF EDUCATION

PROPOSED BASEMENT LEVEL FLOOR PLAN

NAUGATUCK HIGH SCHOOL FEASIBILITY STUDY

NAUGATUCK, CONNECTICUT
JUNE 13, 2011

SCALE: 1/32" = 1'-0"

KAESTLE BOOS associates, inc

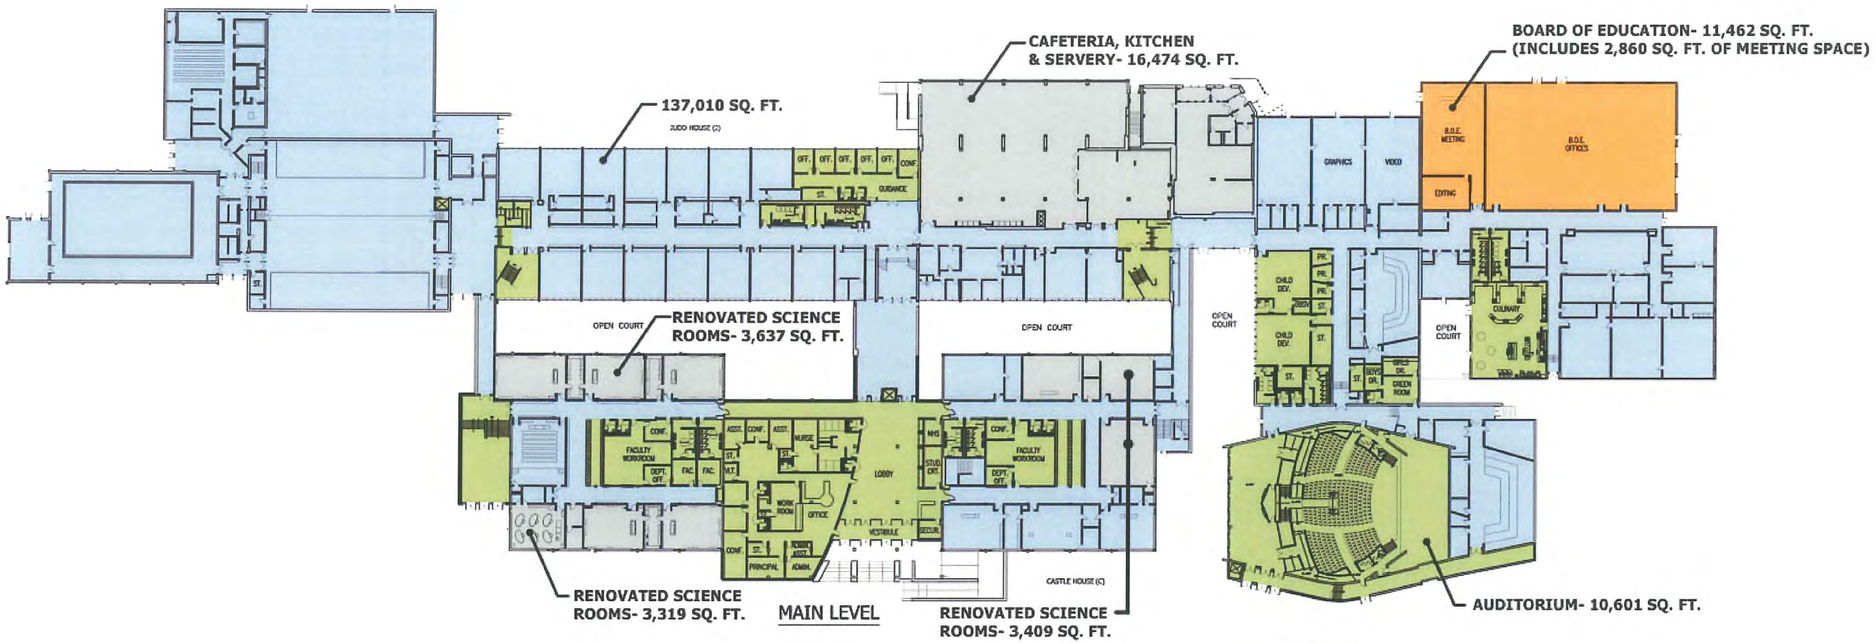

BUILDING SQ. FT. TOTALS

BASEMENT-	22,797 SQ. FT.
MAIN LEVEL-	139,972
NEW ADMIN.-	15,619
OVERHANGS-	1,093
SECOND LEVEL-	81,690
TOTAL-	261,171 SQ. FT.
BOARD OF EDUCATION-	11,462 SQ. FT.
TOTAL-	272,633 SQ. FT.

LEGEND

- MAJOR RENOVATION
- MINOR RENOVATION
- NO WORK
- BOARD OF EDUCATION

PROPOSED MAIN LEVEL FLOOR PLAN

NAUGATUCK HIGH SCHOOL FEASIBILITY STUDY

NAUGATUCK, CONNECTICUT
JUNE 13, 2011

SCALE: 1/32" = 1'-0"

KAESTLE BOOS associates, inc

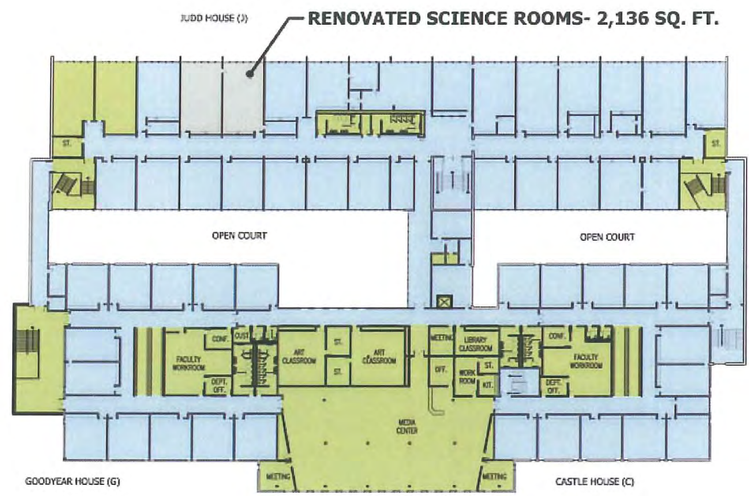

UPPER LEVEL

BUILDING SQ. FT. TOTALS

BASEMENT-	22,797 SQ. FT.
MAIN LEVEL-	139,972
NEW ADMIN.-	15,619
OVERHANGS-	1,093
SECOND LEVEL-	81,690
TOTAL-	261,171 SQ. FT.
BOARD OF EDUCATION-	11,462 SQ. FT.
TOTAL-	272,633 SQ. FT.

LEGEND

- MAJOR RENOVATION
- MINOR RENOVATION
- NO WORK
- BOARD OF EDUCATION

PROPOSED SECOND LEVEL FLOOR PLAN

NAUGATUCK HIGH SCHOOL FEASIBILITY STUDY

NAUGATUCK, CONNECTICUT
JUNE 13, 2011

SCALE: 1/32" = 1'-0"

KAESTLE BOOS associates, inc