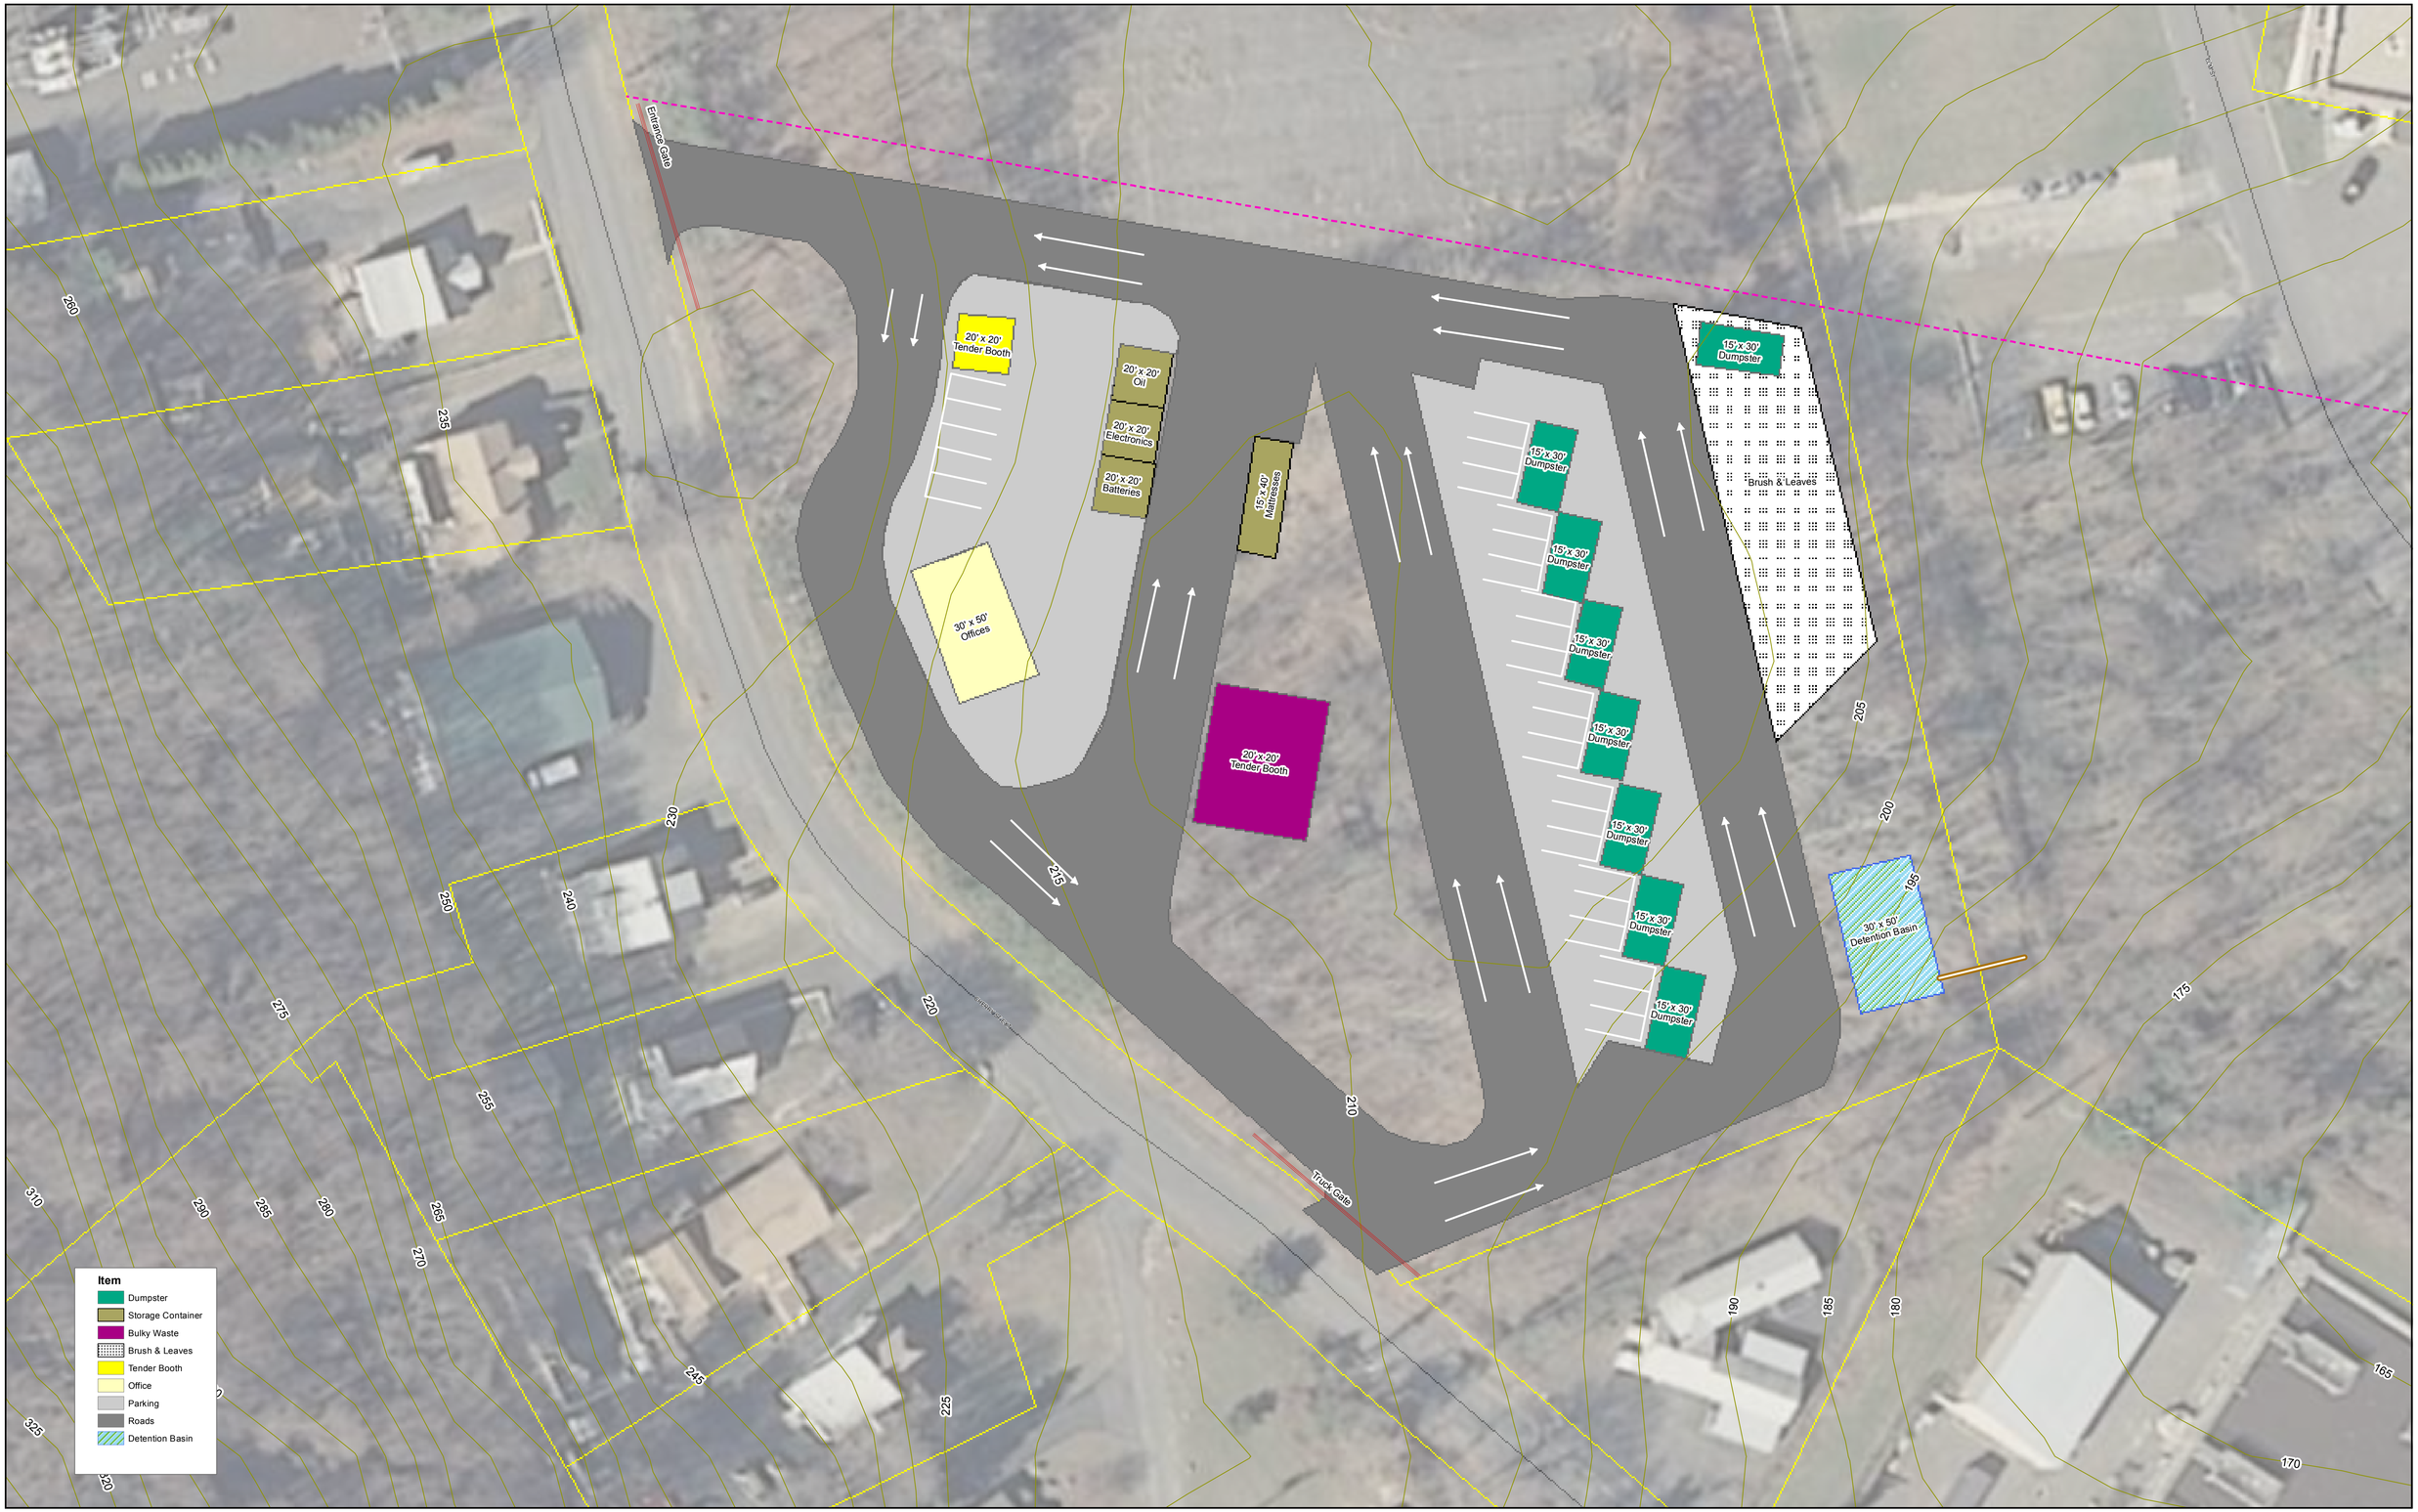

N

0 20 40 80 Feet

1 inch = 25 feet

Borough of Naugatuck Draft Concept Plan for
Department of Public Works Recycling Facility at Chemtura Parcel 2-14-2014