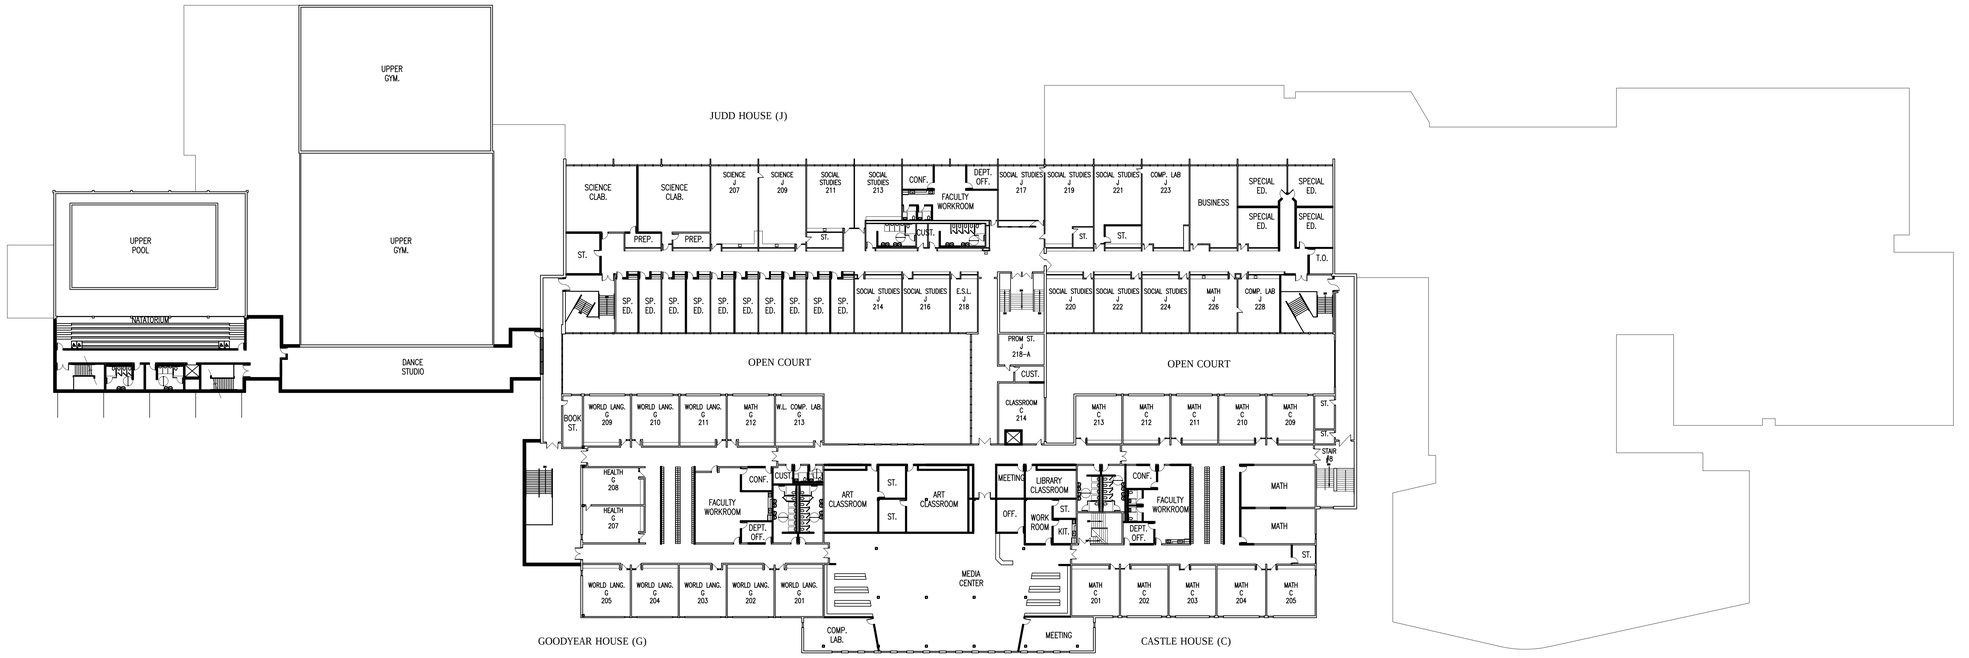

UPPER LEVEL

KBA# 11025.00

0 16' 32' 64'
SCALE: 1/32" = 1'-0"

NAUGATUCK HIGH SCHOOL FEASIBILITY STUDY
UPPER LEVEL

NAUGATUCK,CT

AUGUST 22, 2011

KAESTLE BOOS associates, inc

2011 © COPYRIGHT KAESTLE BOOS ASSOC., INC.